
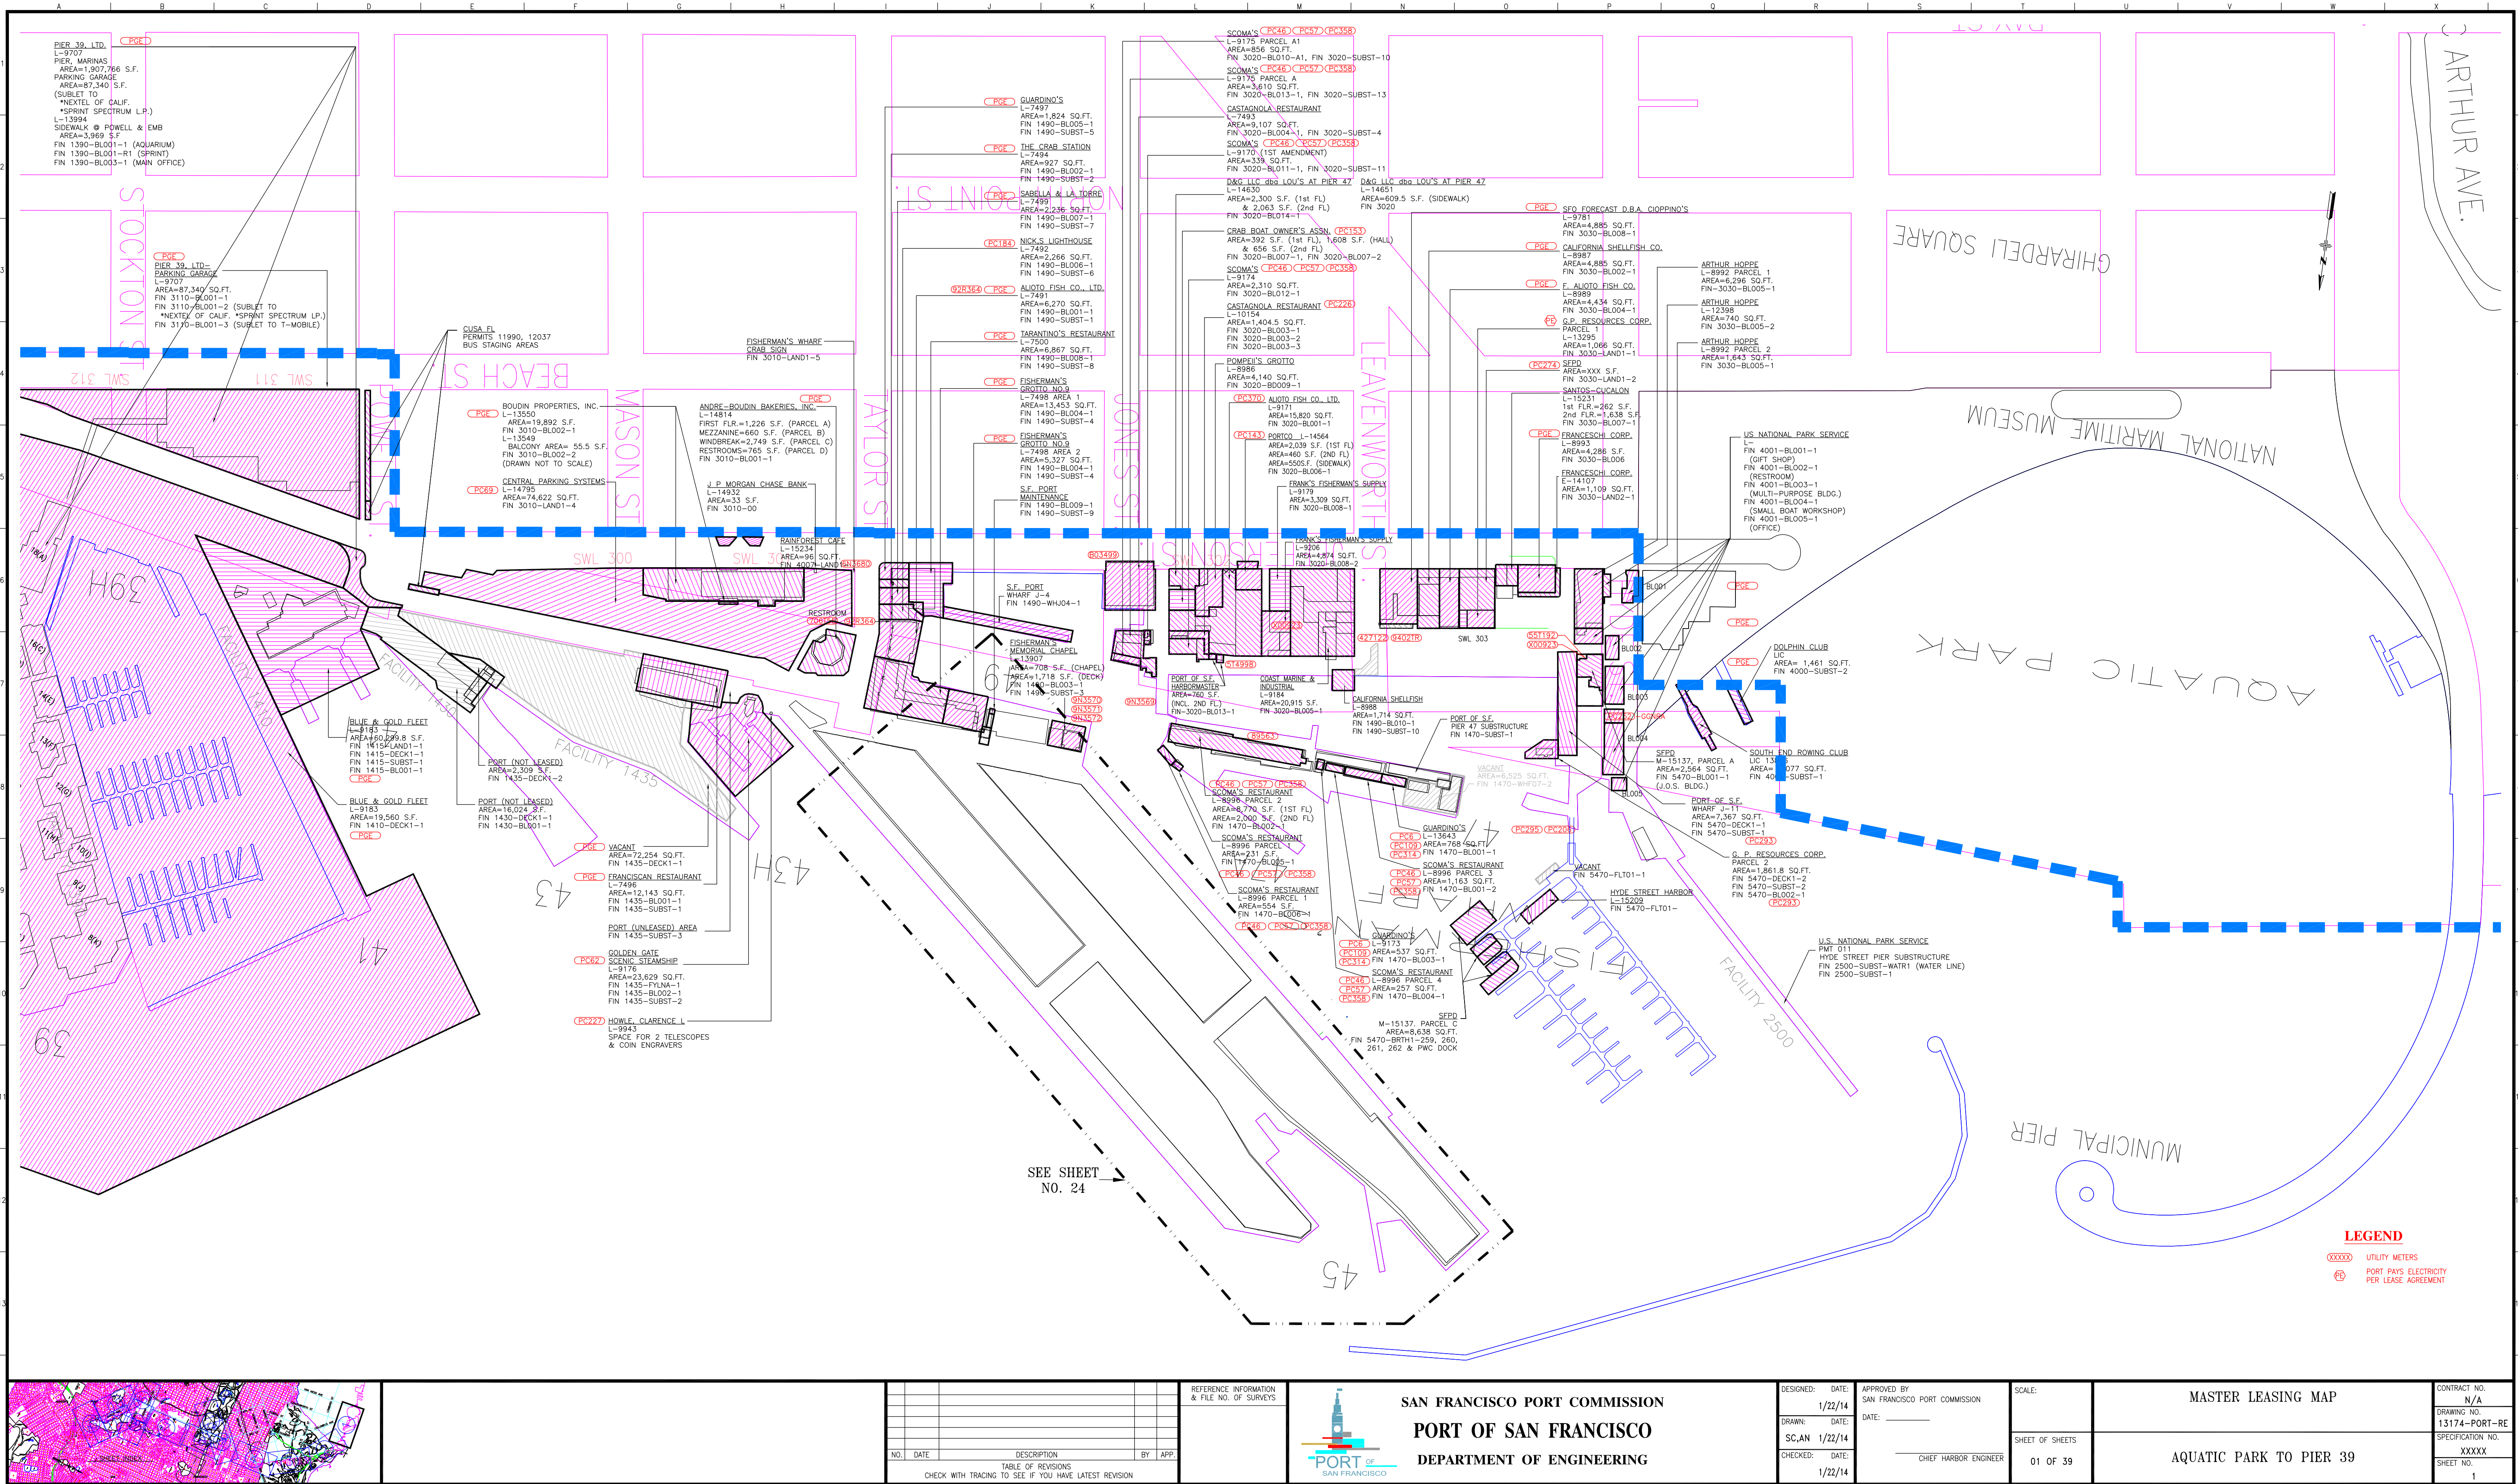


NO.	DATE	DESCRIPTION	BY	APP.
TABLE OF REVISIONS				
CHECK WITH TRACING TO SEE IF YOU HAVE LATEST REVISION				

REFERENCE INFORMATION	FILE NO. OF SURVEYS
NO. DATE DESCRIPTION BY APP.	

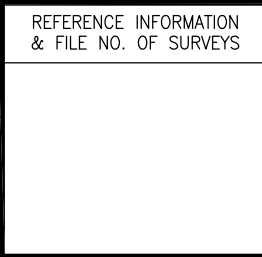

DESIGNED: DATE: 1/22/14	APPROVED BY: DATE: _____
DRAWN: DATE: 1/22/14	CHEF HARBOR ENGINEER
CHECKED: DATE: 1/22/14	

SCALE: SHEET OF SHEETS 01 OF 39	MASTER LEASING MAP
---------------------------------	--------------------

CONTRACT NO. N/A	DRAWING NO. 13174-PORT-RE
SPECIFICATION NO. XXXXX	SHEET NO. 1

DATE: 1/22/14	FILE NAME: C:\PROPERTY FILES\LEASE MASTER PLAN\1-13_lease100.dwg
---------------	--





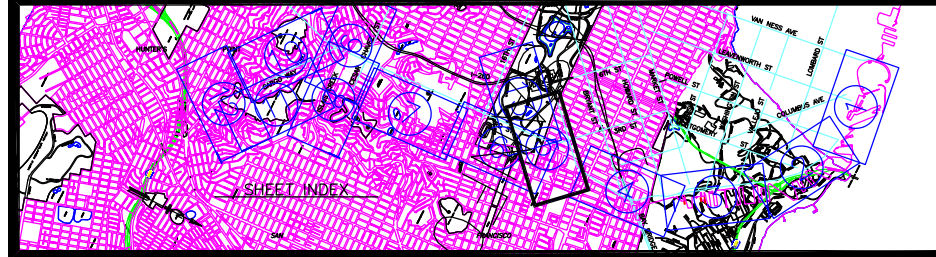


TABLE OF REVISIONS			
NO.	DATE	DESCRIPTION	BY

REFERENCE INFORMATION & FILE NO. OF SURVEYS			

REFERENCE INFORMATION & FILE NO. OF SURVEYS

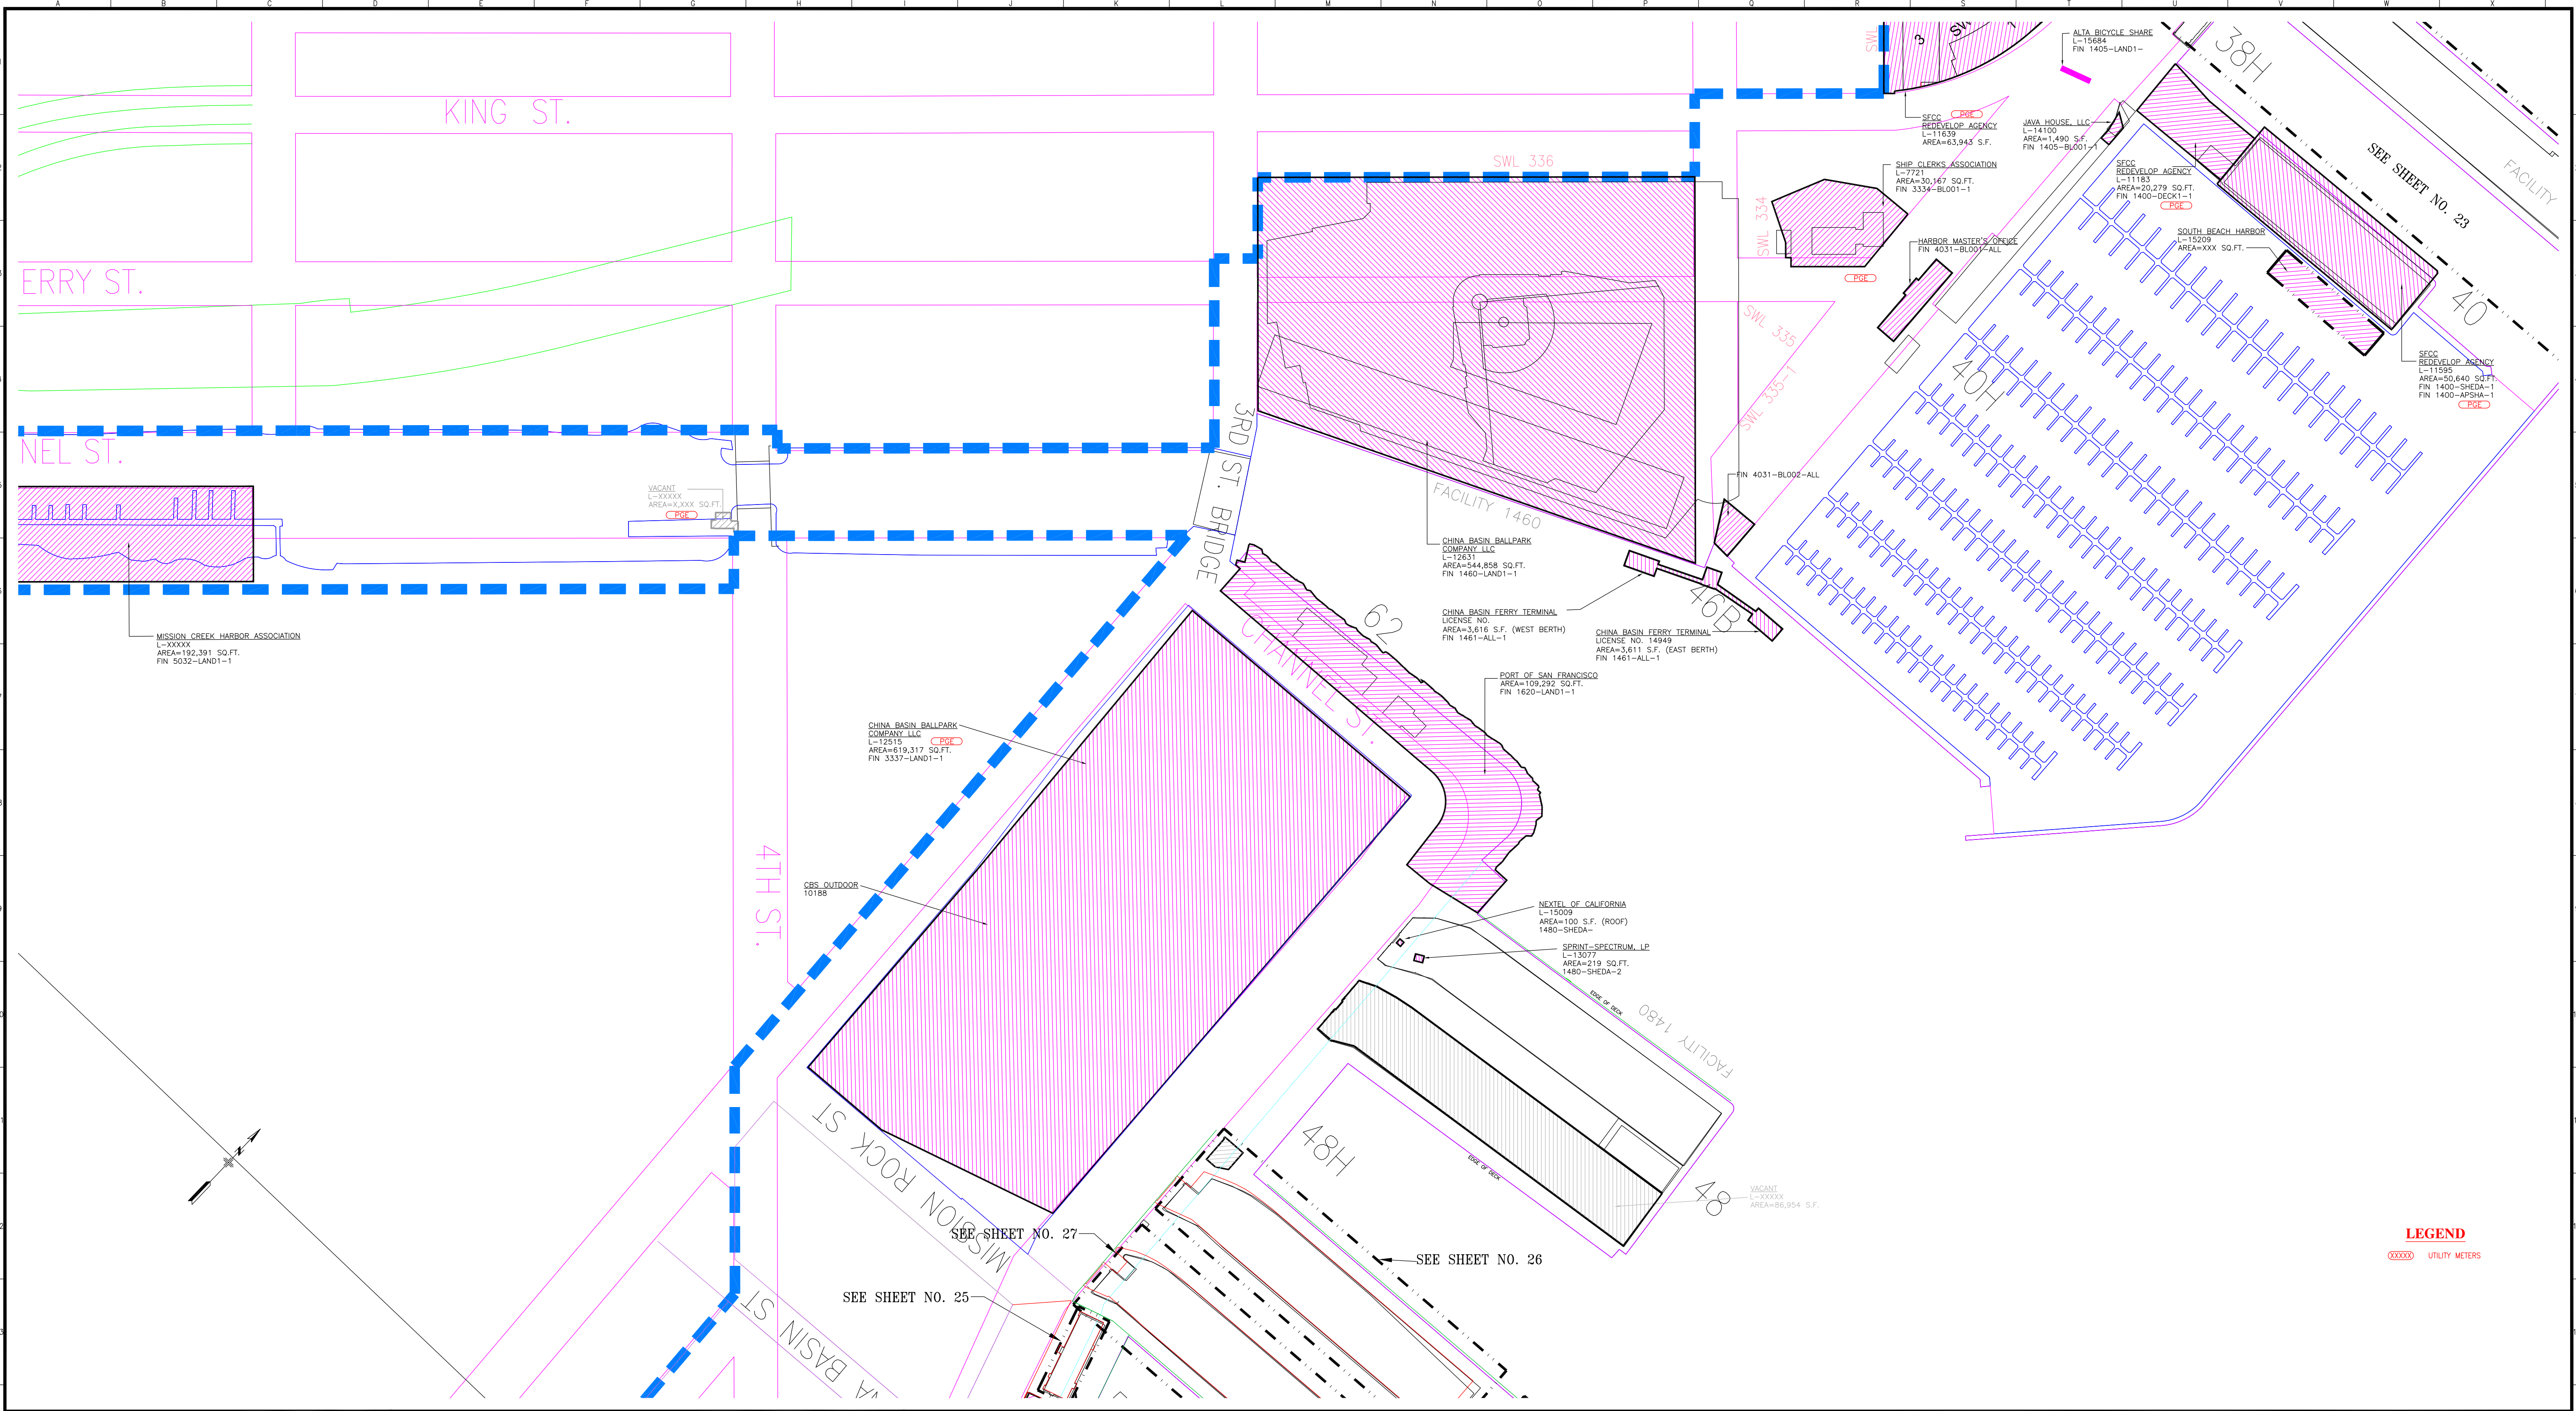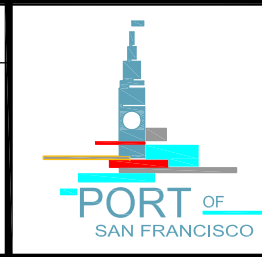

SAN FRANCISCO PORT COMMISSION
PORT OF SAN FRANCISCO
DEPARTMENT OF ENGINEERING


DESIGNED: DATE: 1/31/14
DRAWN: DATE: 1/31/14
CHECKED: DATE: 1/31/14



APPROVED BY: SAN FRANCISCO PORT COMMISSION
DATE: _____
CHIEF HARBOR ENGINEER

SCALE: 1" = 10'
SHEET OF SHEETS: 05 OF 39

MASTER LEASING MAP
SOUTH BEACH MARINA TO PIER 50

CONTRACT NO. N/A
DRAWING NO. 13178-PORT-RE
SPECIFICATION NO. XXXXX
SHEET NO. 5

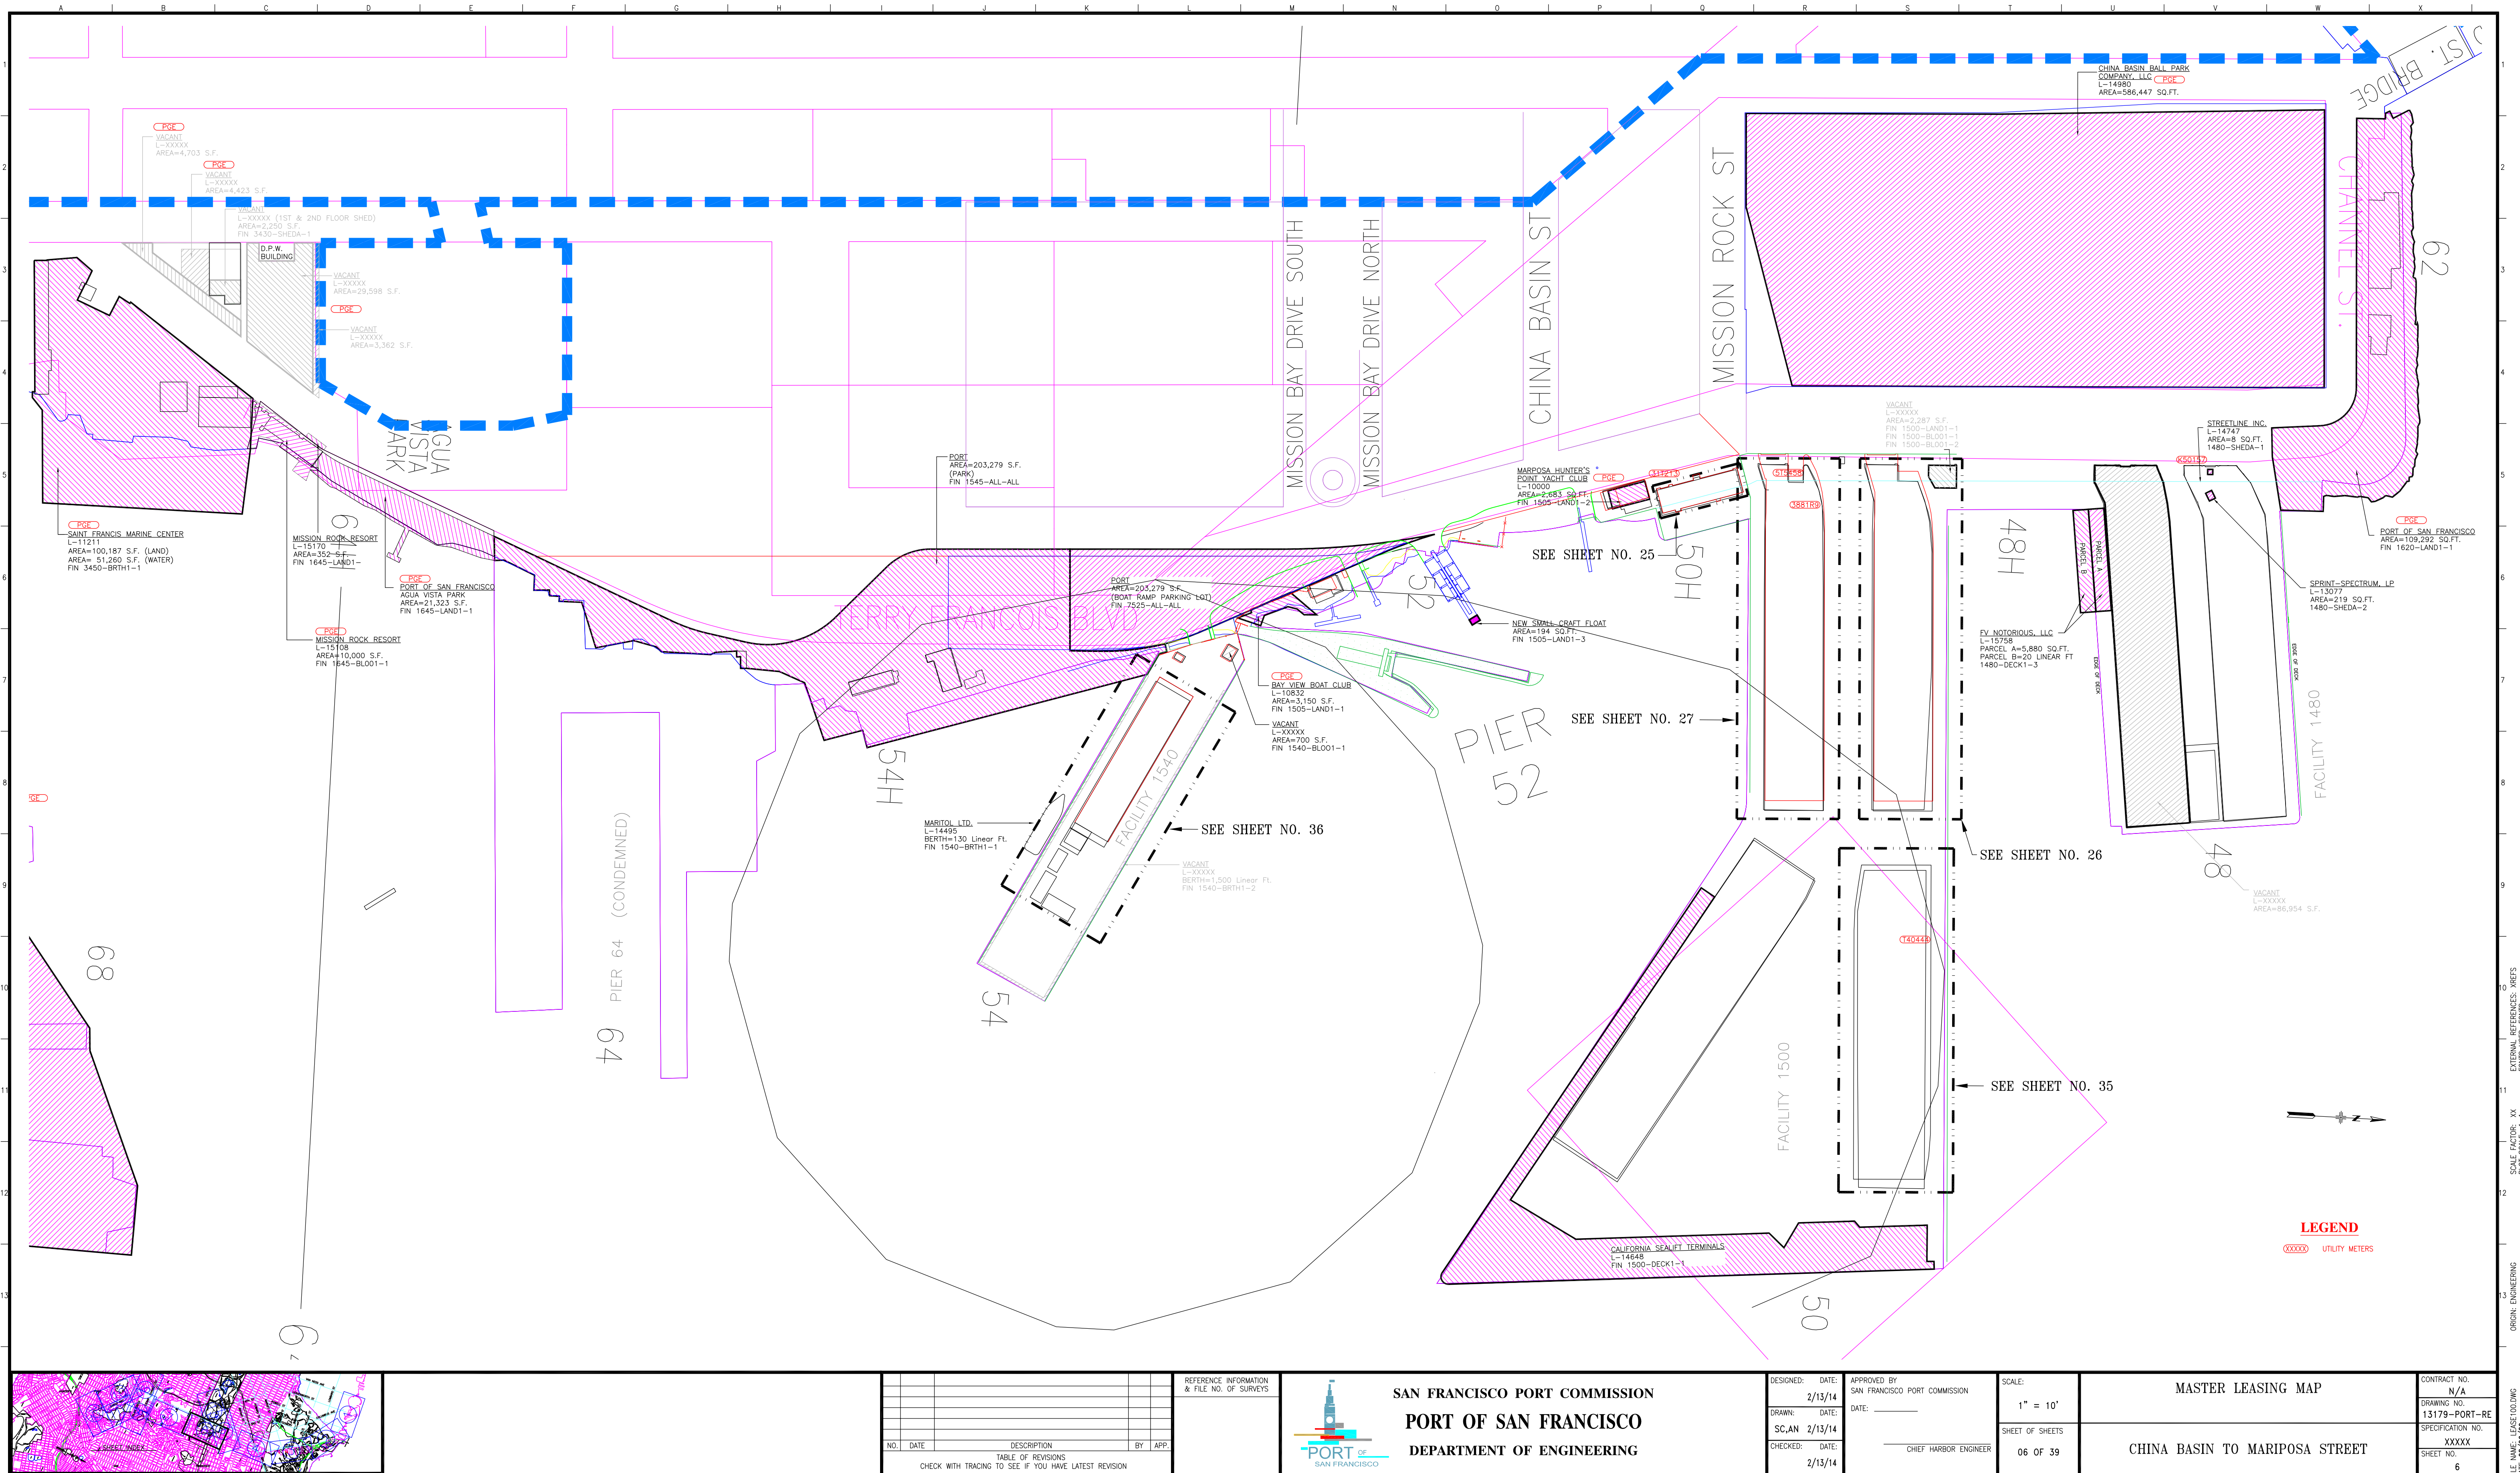

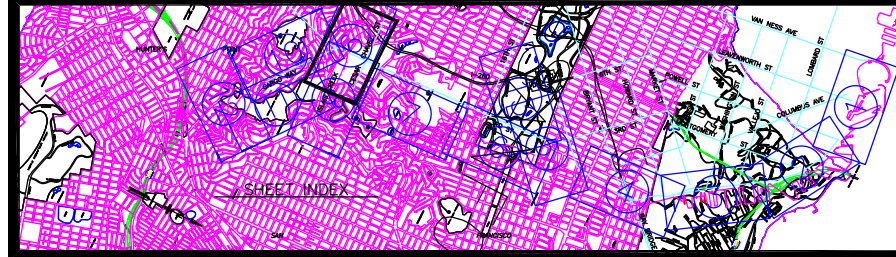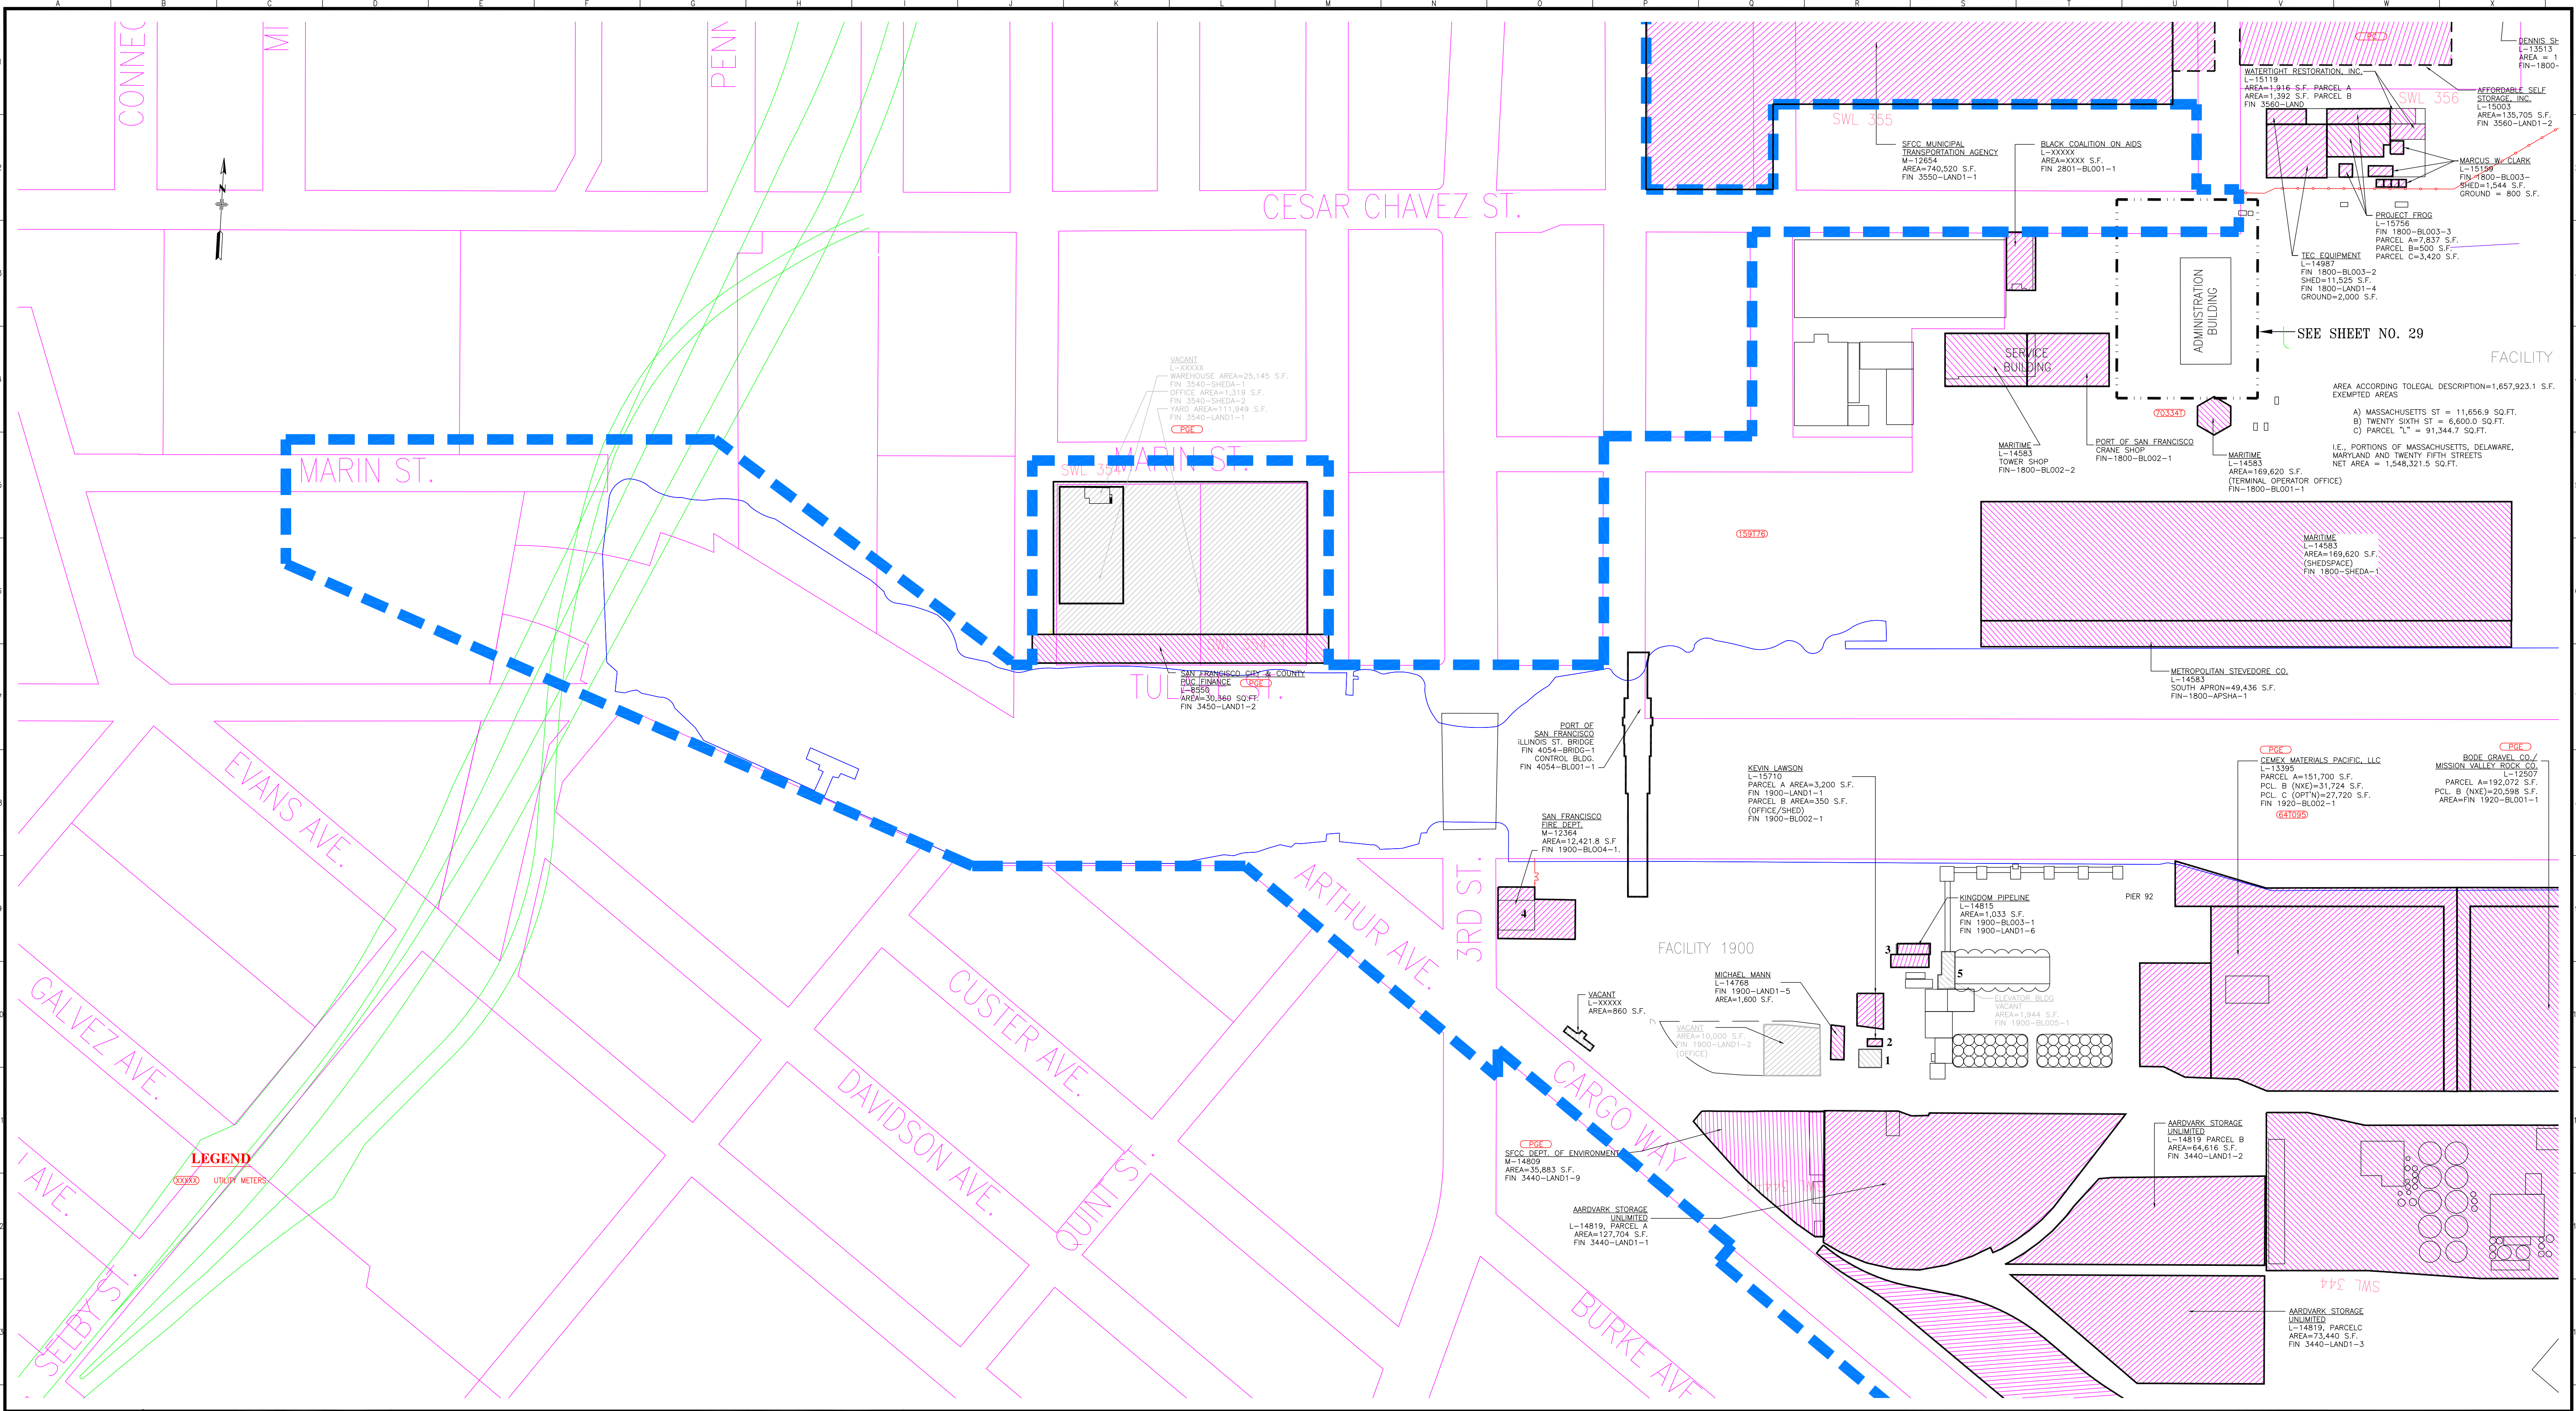

NO.		DATE	DESCRIPTION	BY	APP.
TABLE OF REVISIONS					
CHECK WITH TRACING TO SEE IF YOU HAVE LATEST REVISION					

NO.		DATE	DESCRIPTION	BY	APP.
TABLE OF REVISIONS					
CHECK WITH TRACING TO SEE IF YOU HAVE LATEST REVISION					

REFERENCE INFORMATION & FILE NO. OF SURVEYS	



SAN FRANCISCO PORT COMMISSION
PORT OF SAN FRANCISCO
DEPARTMENT OF ENGINEERING



DESIGNED:	DATE:
SC,AN	1/22/14
DRAWN:	DATE:
	1/22/14
CHECKED:	DATE:
	1/22/14

APPROVED BY		DATE:
SAN FRANCISCO PORT COMMISSION		
CHIEF HARBOR ENGINEER		

SCALE:
1" = 10'
SHEET OF SHEETS
09 OF 39

MASTER LEASING MAP	
ISLAIS CREEK	

CONTRACT NO.
N/A
DRAWING NO.
13182-PORT-RE
SPECIFICATION NO.
XXXXXX
SHEET NO.
9

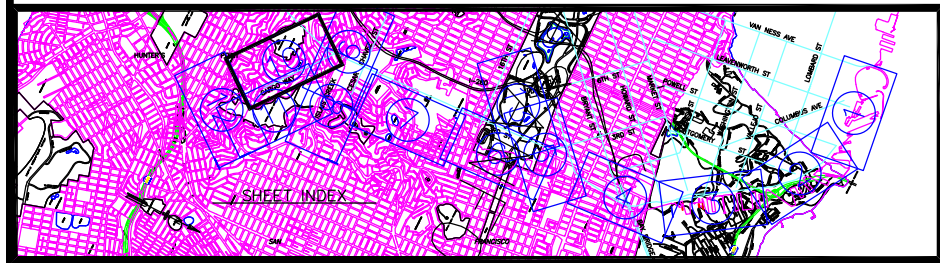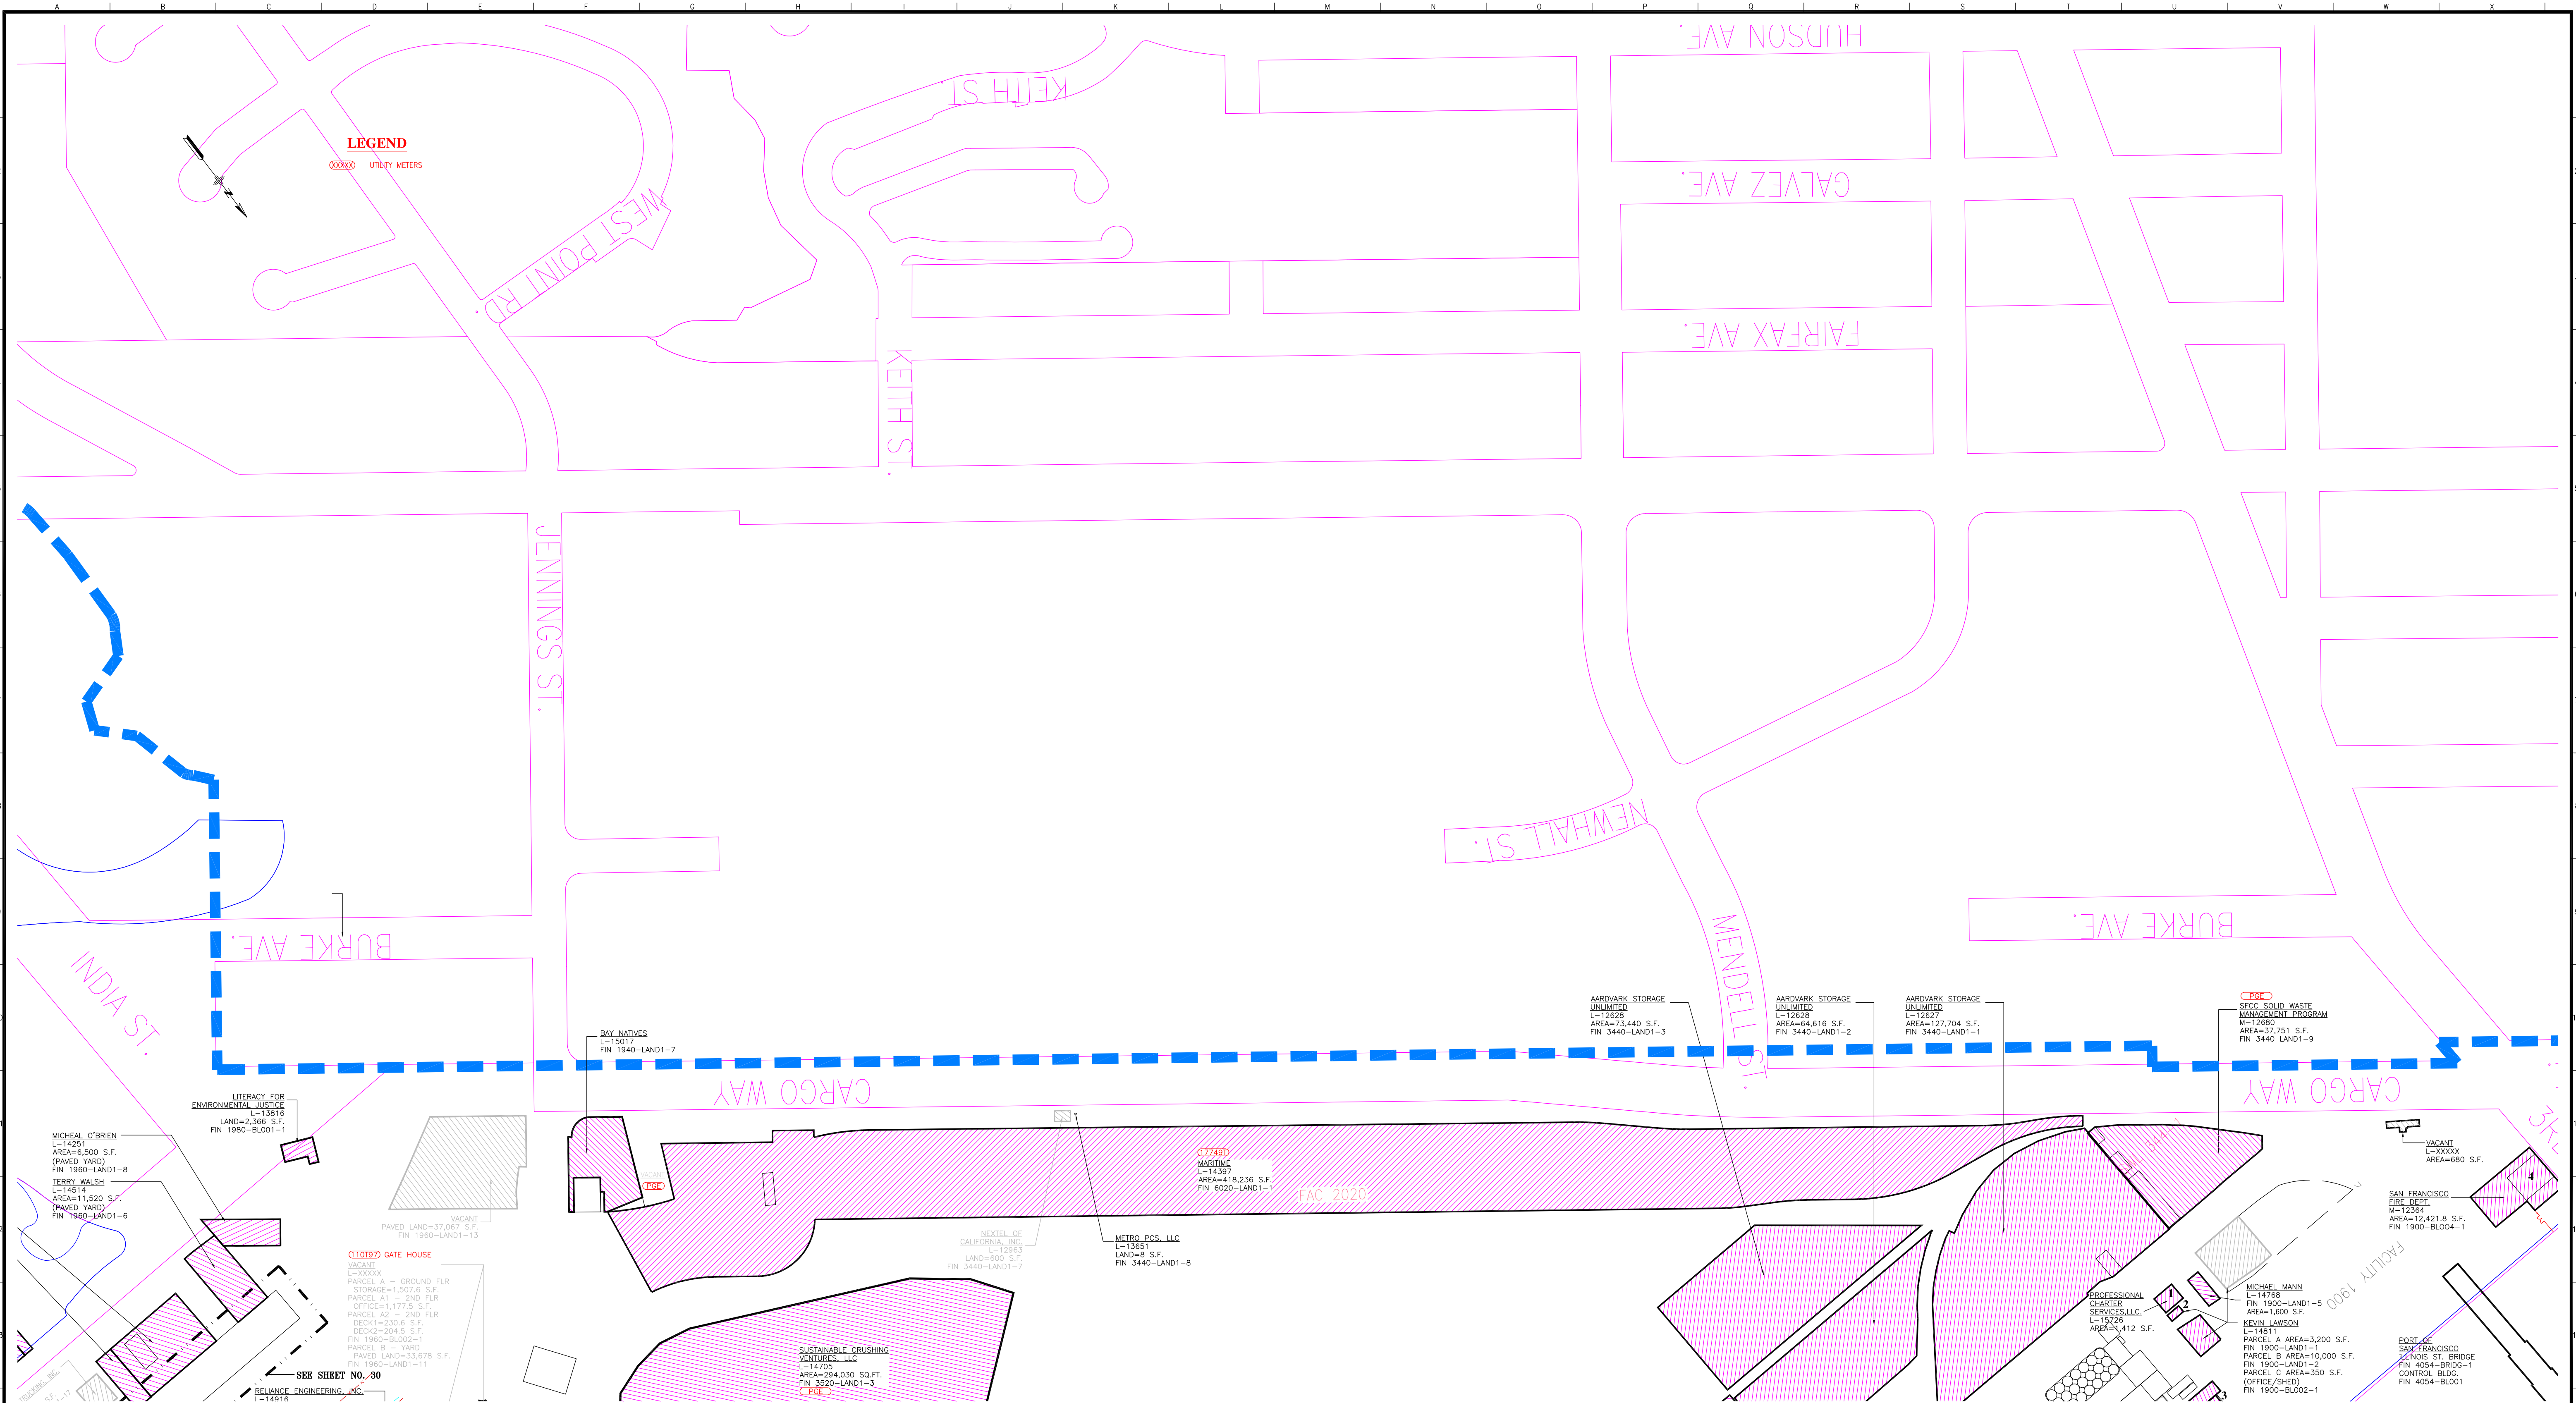

NO.	DATE	DESCRIPTION	BY	APP.
TABLE OF REVISIONS				
CHECK WITH TRACING TO SEE IF YOU HAVE LATEST REVISION				

REFERENCE INFORMATION & FILE NO. OF SURVEYS	
TABLE OF REVISIONS	
CHECK WITH TRACING TO SEE IF YOU HAVE LATEST REVISION	

REFERENCE INFORMATION & FILE NO. OF SURVEYS	
TABLE OF REVISIONS	
CHECK WITH TRACING TO SEE IF YOU HAVE LATEST REVISION	




DESIGNED: DATE: 2/20/14	
DRAWN: DATE: 2/20/14	
CHECKED: DATE: 2/20/14	

APPROVED BY: SAN FRANCISCO PORT COMMISSION	
DATE: _____	
CHIEF HARBOR ENGINEER	


SCALE: 1" = 10'	
SHEET OF SHEETS 10 OF 39	

MASTER LEASING MAP	
NORTHEASTERLY OF CARGO WAY	

CONTRACT NO. N/A	
DRAWING NO. 13183-PORT-RE	
SPECIFICATION NO. XXXXX	
SHEET NO. 10	

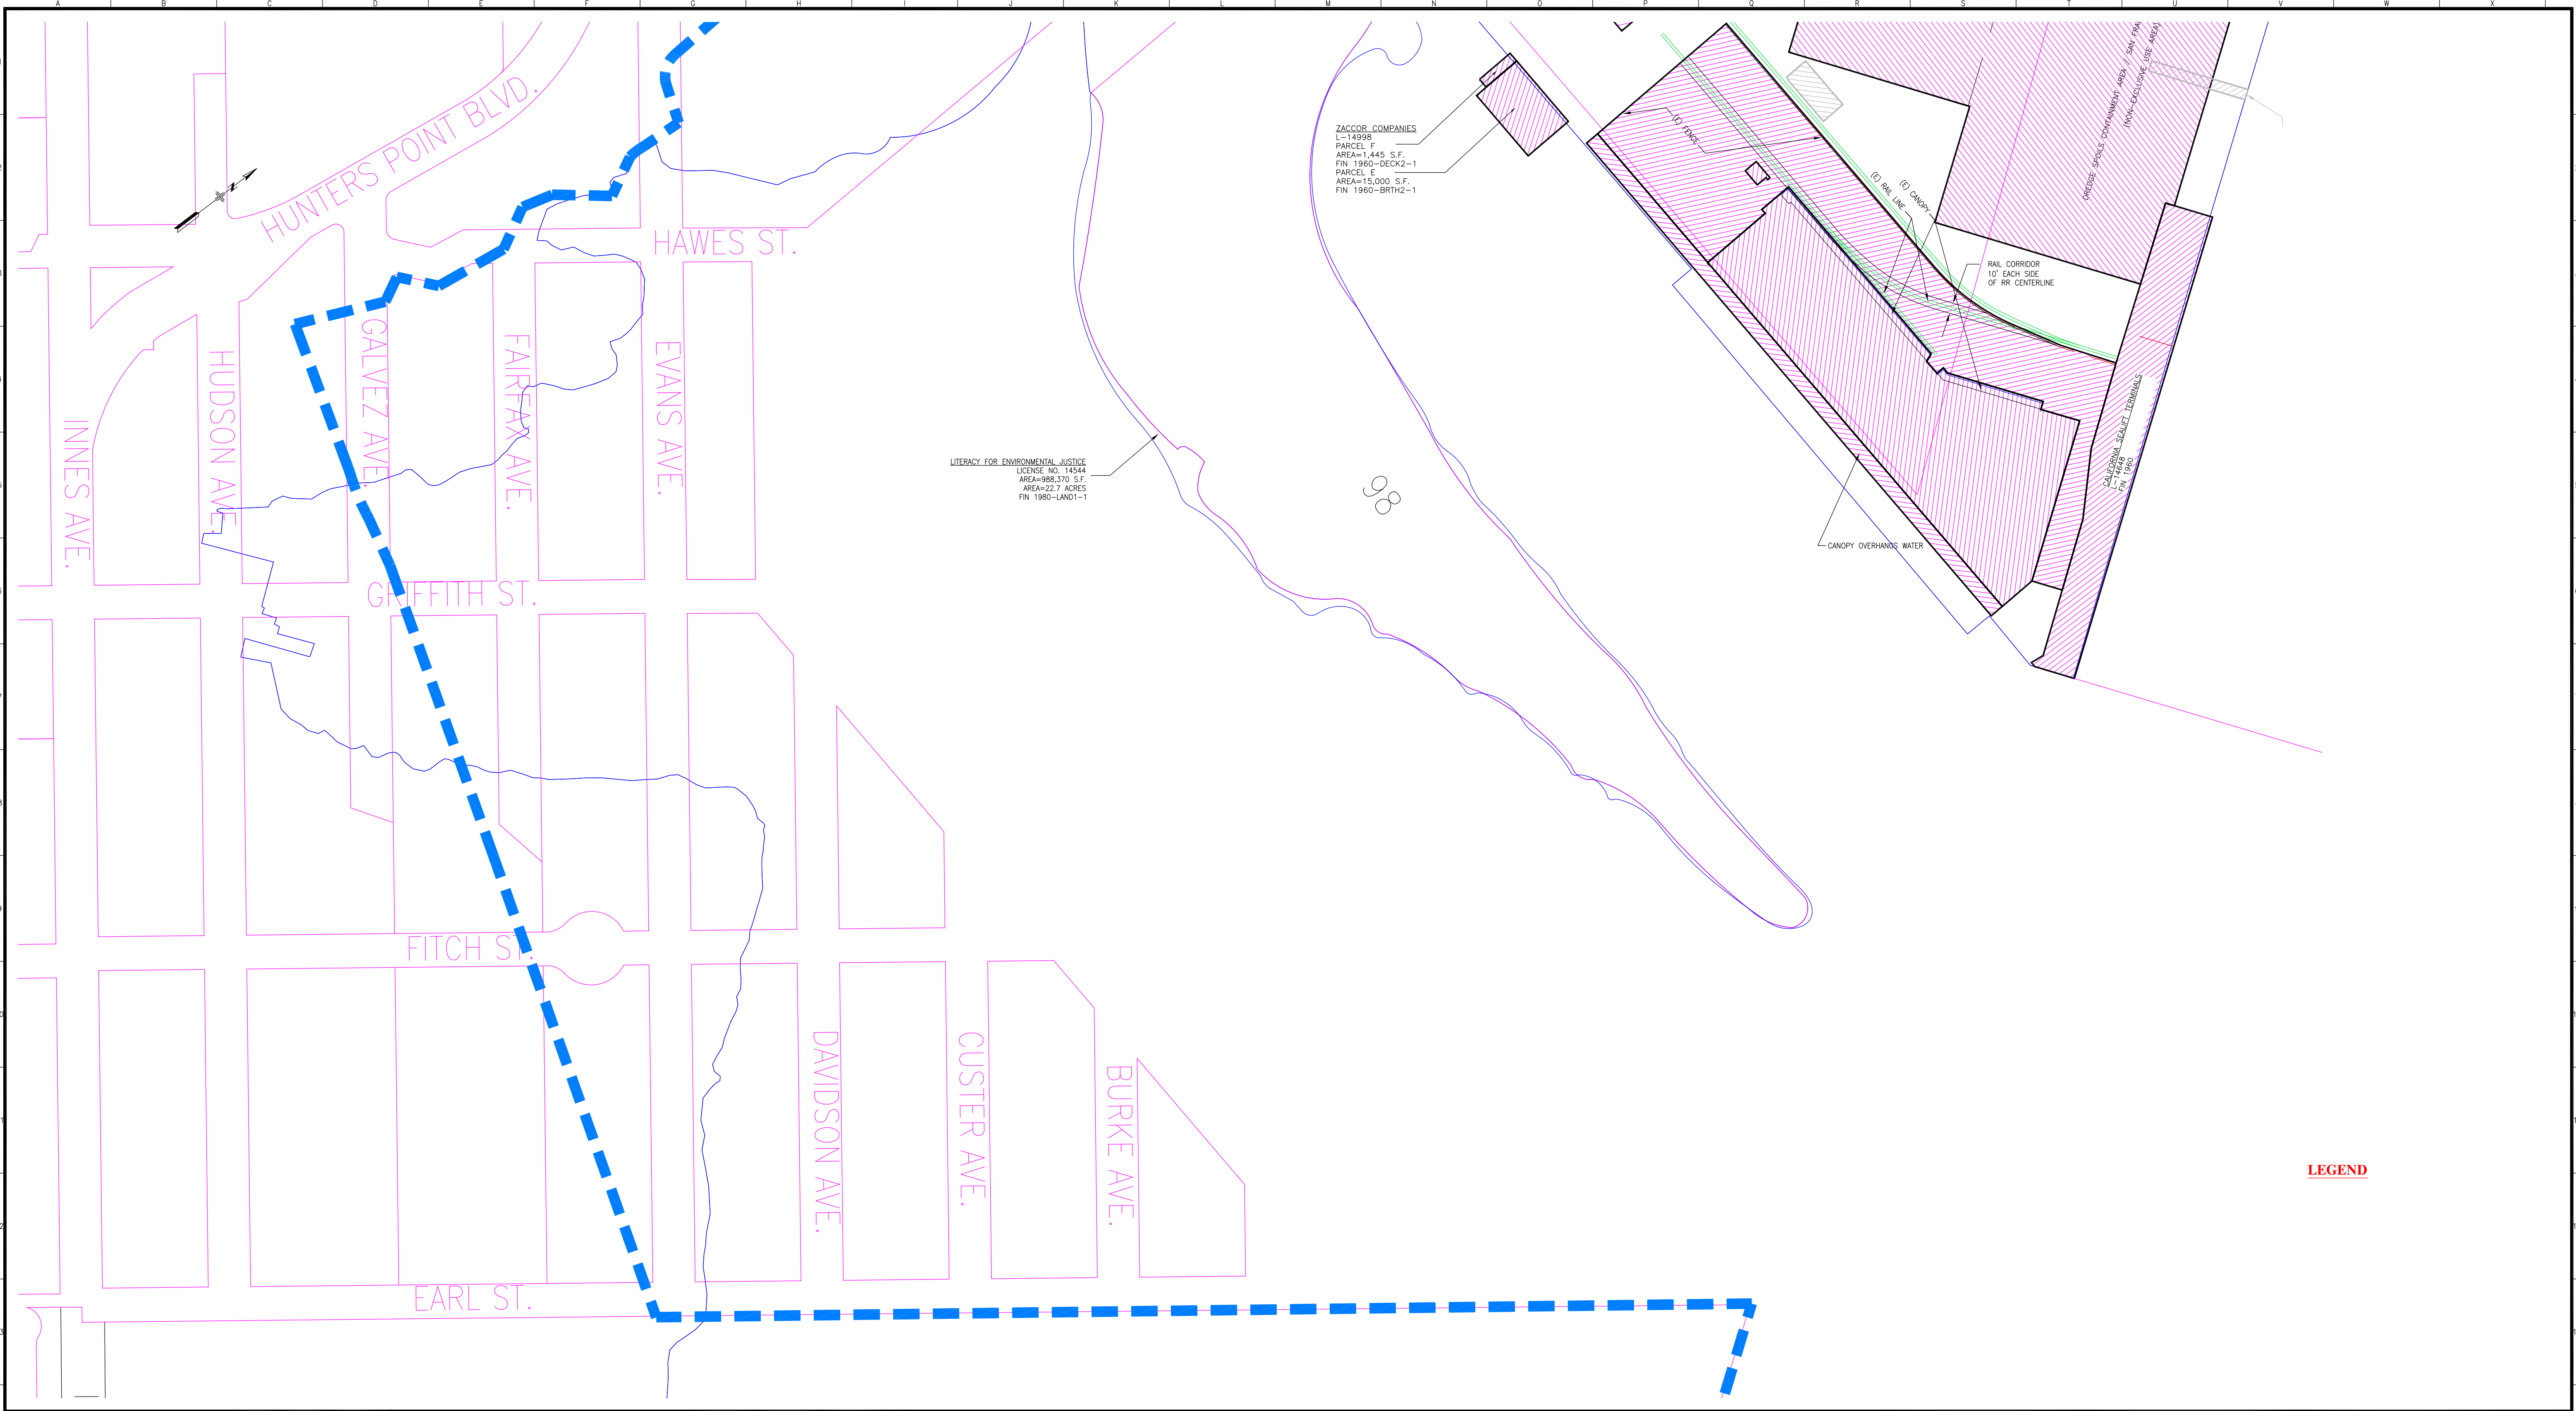

LEGEND

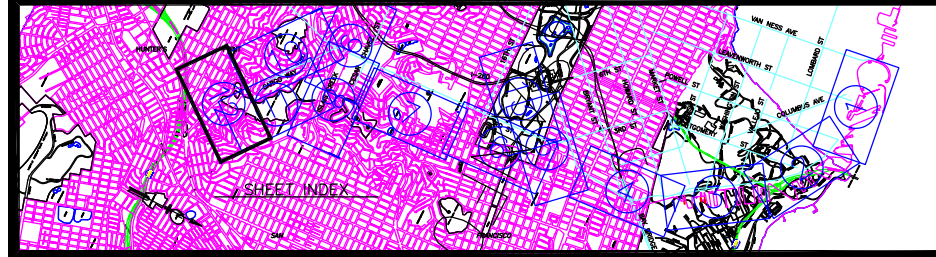

NO.		DATE	DESCRIPTION	BY	APP.
TABLE OF REVISIONS					
CHECK WITH TRACING TO SEE IF YOU HAVE LATEST REVISION					

NO.		DATE	DESCRIPTION	BY	APP.
TABLE OF REVISIONS					
CHECK WITH TRACING TO SEE IF YOU HAVE LATEST REVISION					

REFERENCE INFORMATION & FILE NO. OF SURVEYS
--



SAN FRANCISCO PORT COMMISSION

PORT OF SAN FRANCISCO

DEPARTMENT OF ENGINEERING


DESIGNED:	DATE:
SC,AN	2/17/12
DRAWN:	DATE:
CHECKED:	DATE:



APPROVED BY	SAN FRANCISCO PORT COMMISSION
DATE:	
CHIEF HARBOR ENGINEER	

SCALE:
1" = 10'
SHEET OF SHEETS
12 OF 39

MASTER LEASING MAP
PIER 96, HERONS' HEAD PARK, INDIA BASIN

CONTRACT NO.	N/A
DRAWING NO.	13185-PORT-RE
SPECIFICATION NO.	XXXXX
SHEET NO.	12

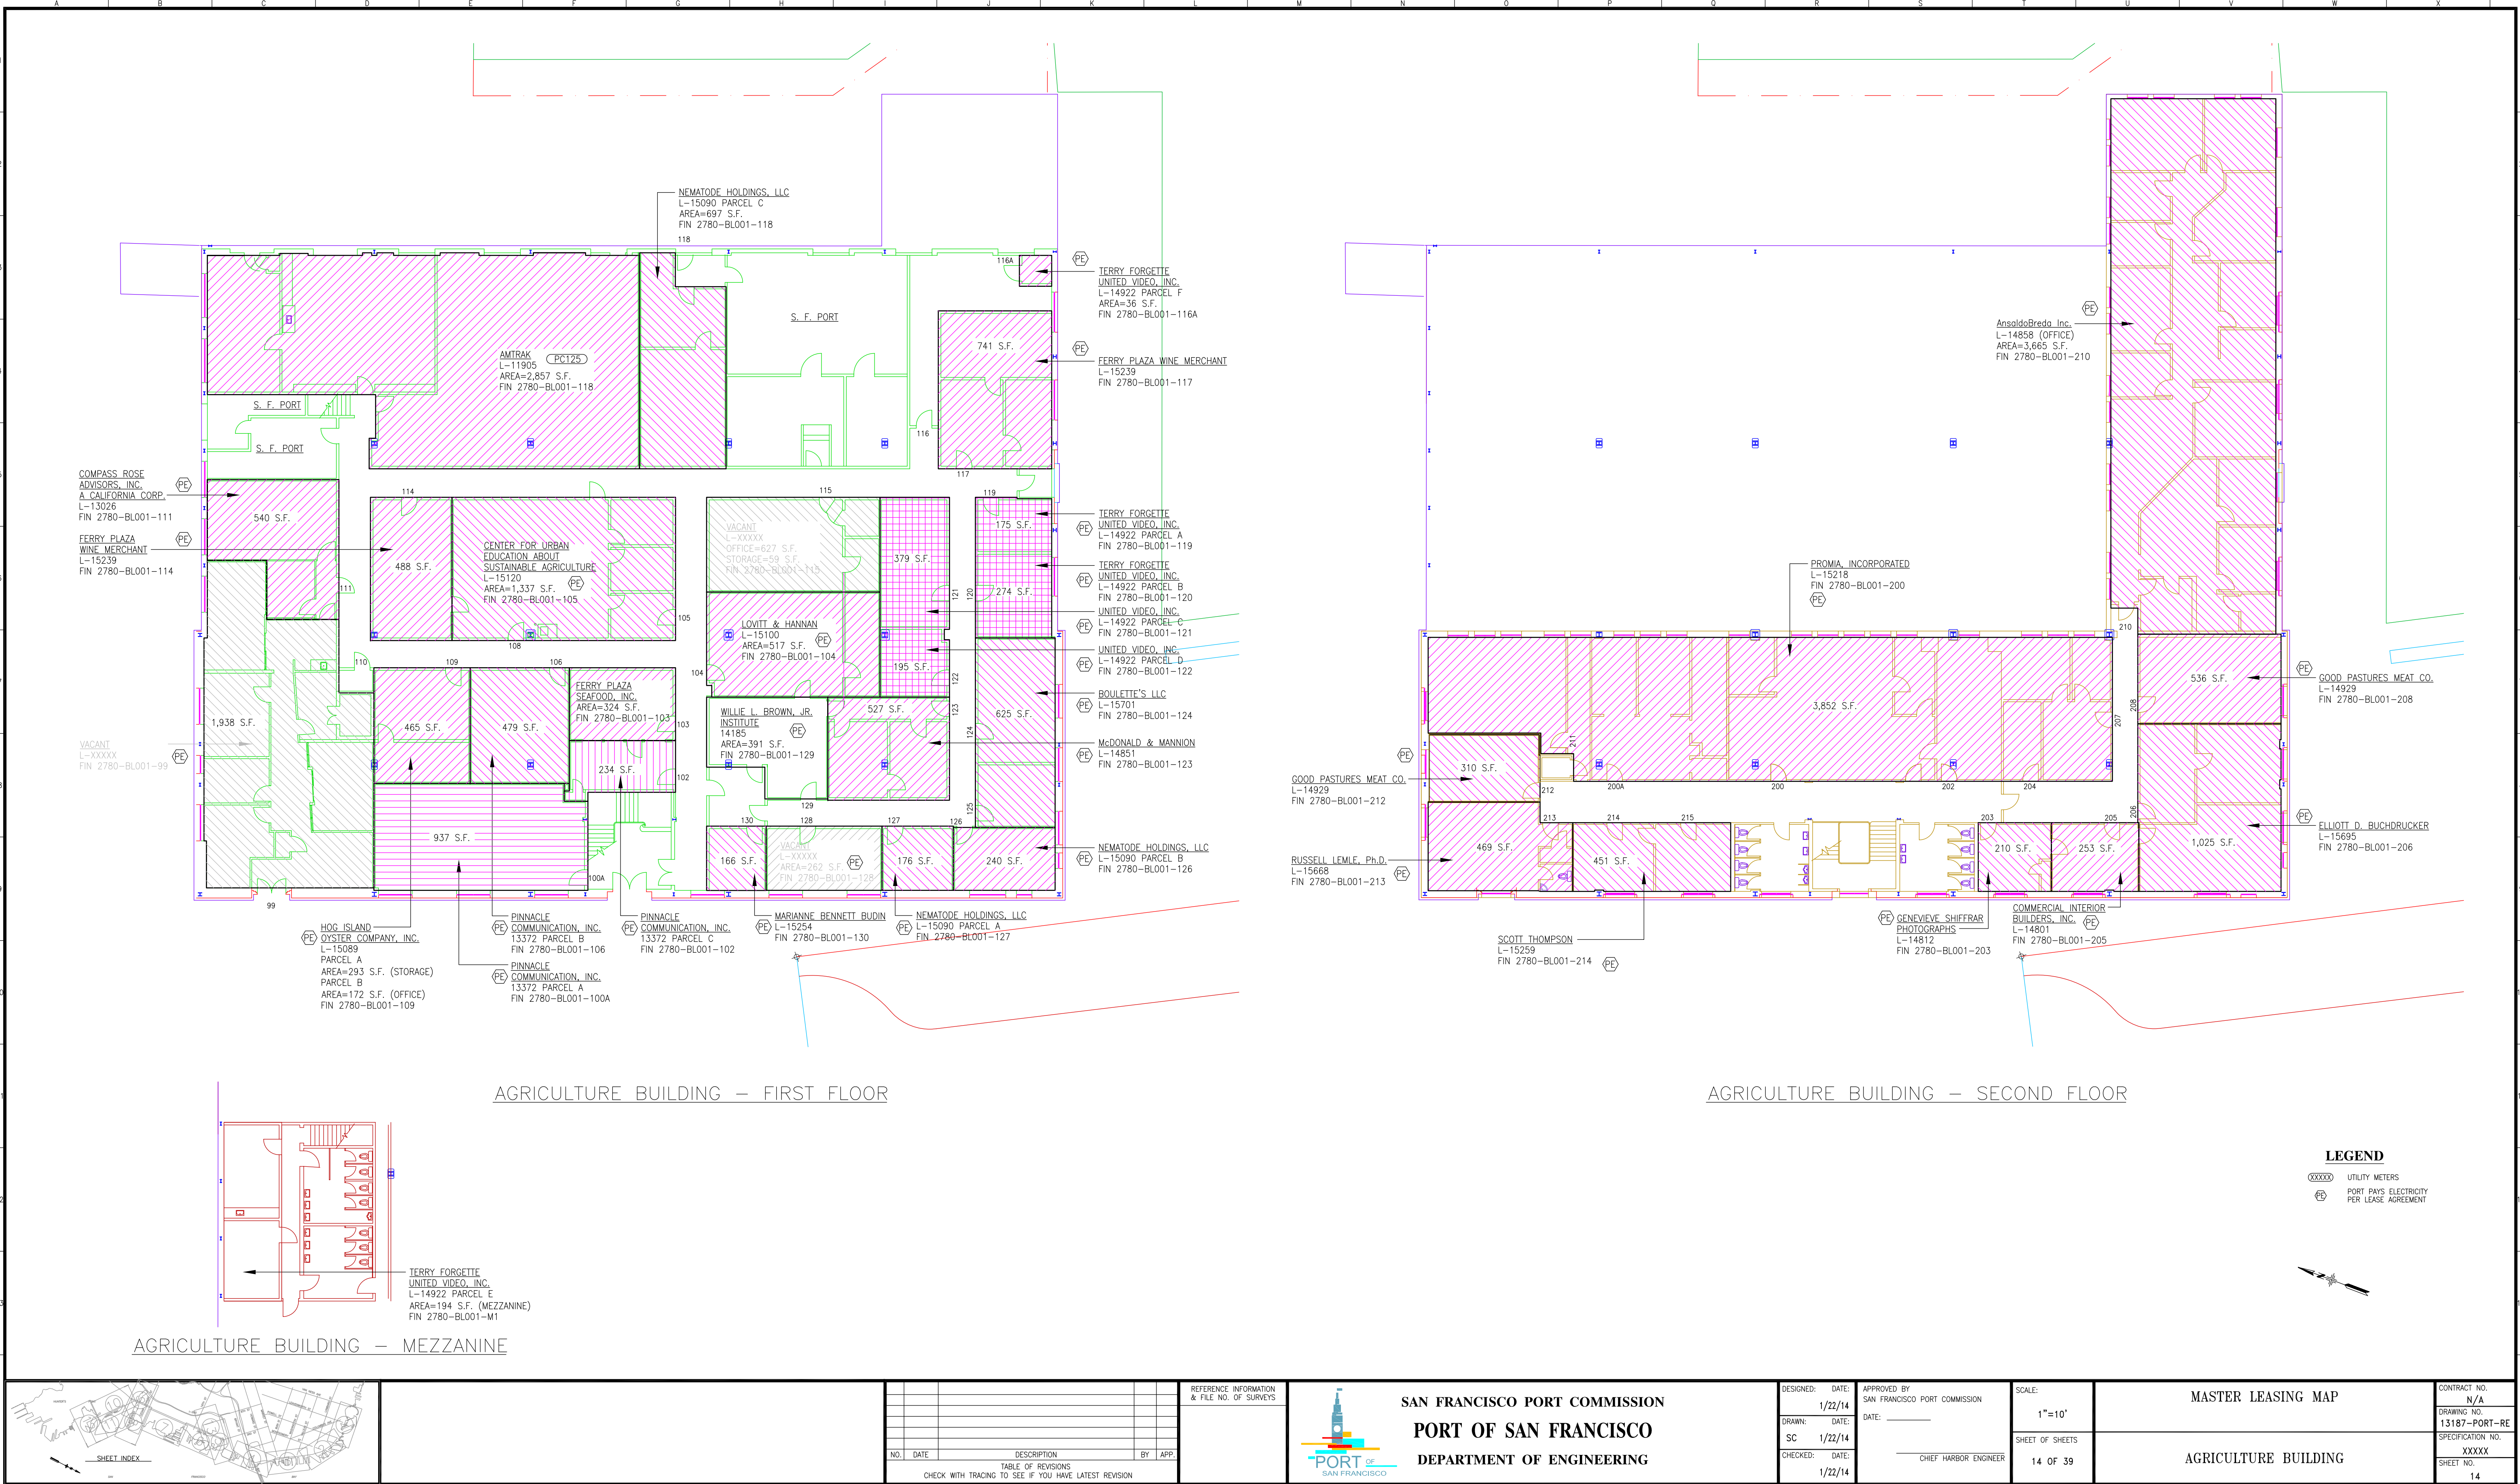

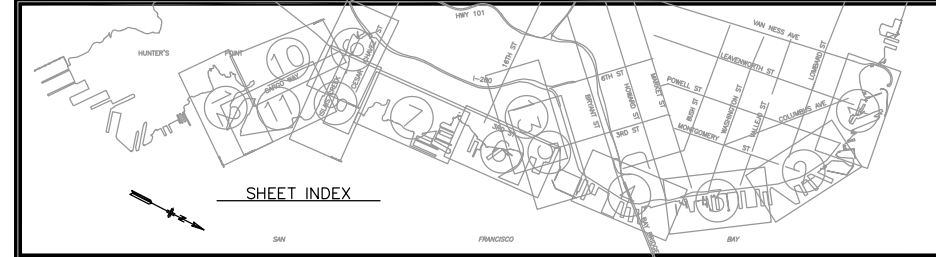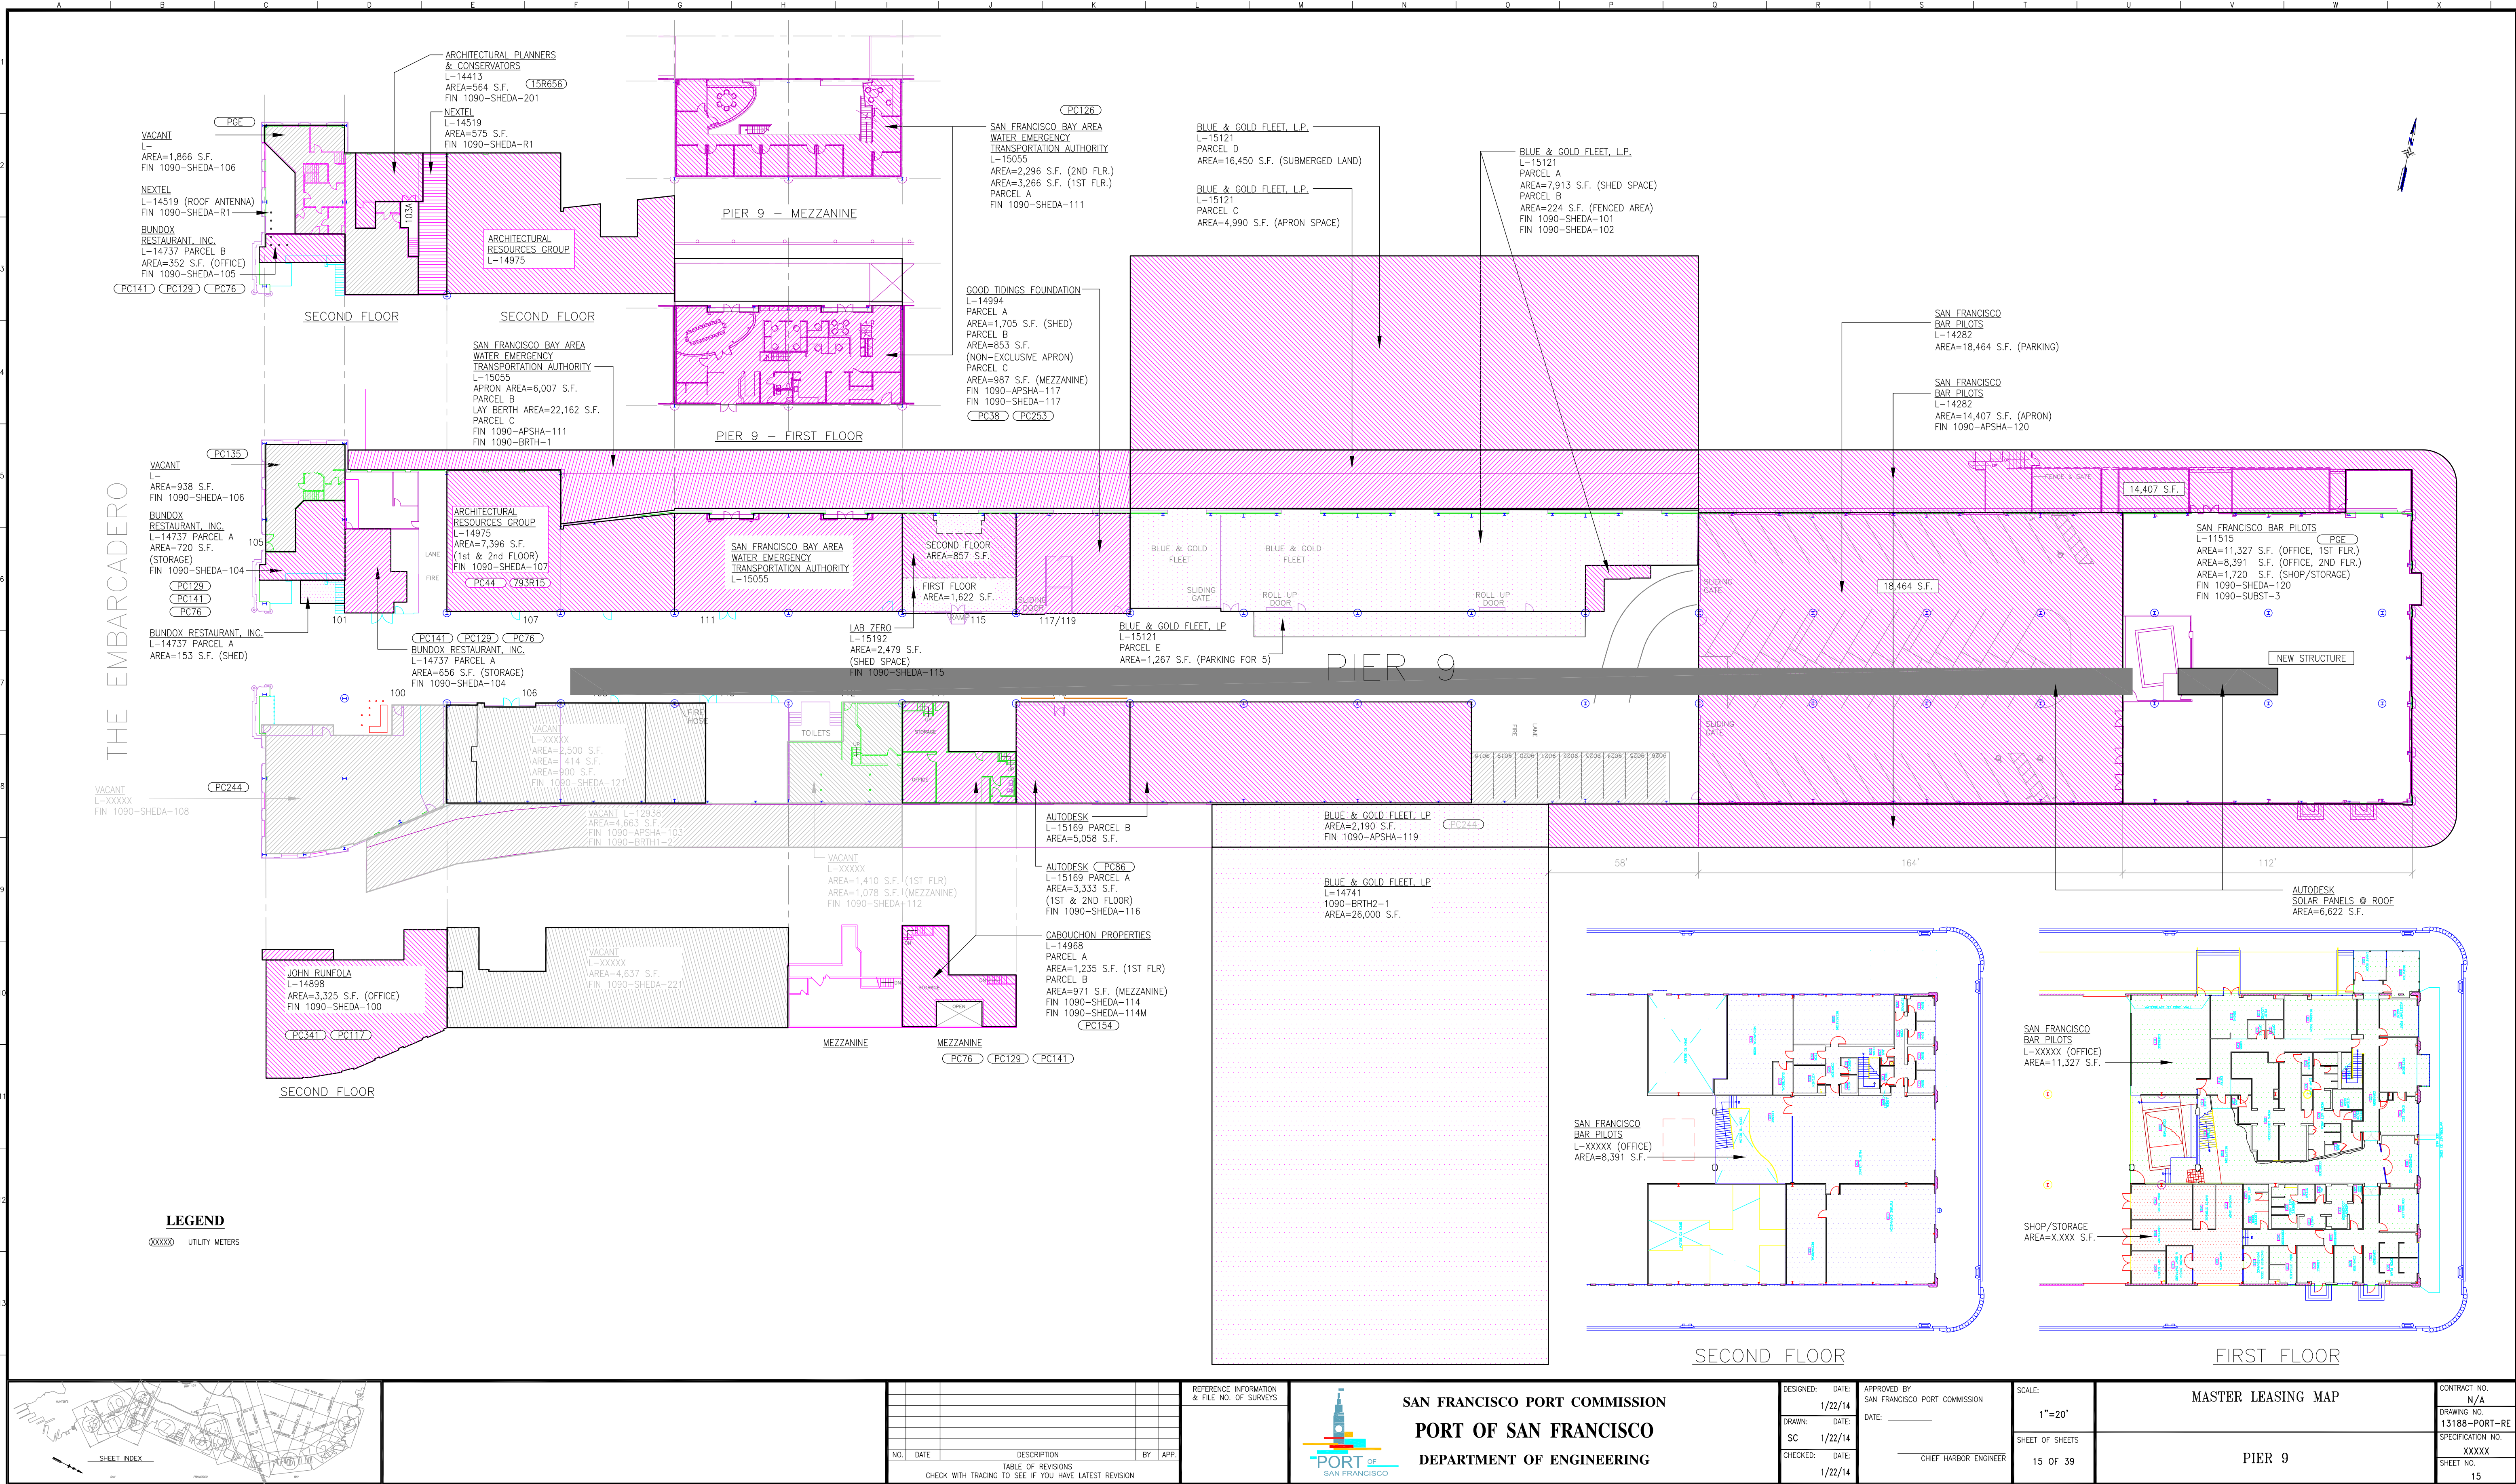

NO.	DATE	DESCRIPTION	BY	APP.
TABLE OF REVISIONS				
CHECK WITH TRACING TO SEE IF YOU HAVE LATEST REVISION				

NO.	DATE	DESCRIPTION	BY	APP.
TABLE OF REVISIONS				
CHECK WITH TRACING TO SEE IF YOU HAVE LATEST REVISION				

REFERENCE INFORMATION	FILE NO. OF SURVEYS



SAN FRANCISCO PORT COMMISSION

PORT OF SAN FRANCISCO

DEPARTMENT OF ENGINEERING


DESIGNED: DATE: 1/22/14	APPROVED BY: SAN FRANCISCO PORT COMMISSION
DRAWN: DATE: 1/22/14	DATE: _____
CHECKED: DATE: 1/22/14	CHIEF HARBOR ENGINEER

SCALE: 1"=20'
SHEET OF SHEETS 15 OF 39


MASTER LEASING MAP
PIER 9

CONTRACT NO. N/A
DRAWING NO. 13188-PORT-RE
SPECIFICATION NO. XXXXX
SHEET NO. 15

DATE: 01/22/14
FILE NAME: C:\PROPERTY FILES\LEASE MASTER PLAN\15_p9.dwg
ORIGIN: ENGINEERING
SCALE FACTOR: XX
EXTENSION: REFERENCES: AREAS
FOOT SCALE: 1"=20'



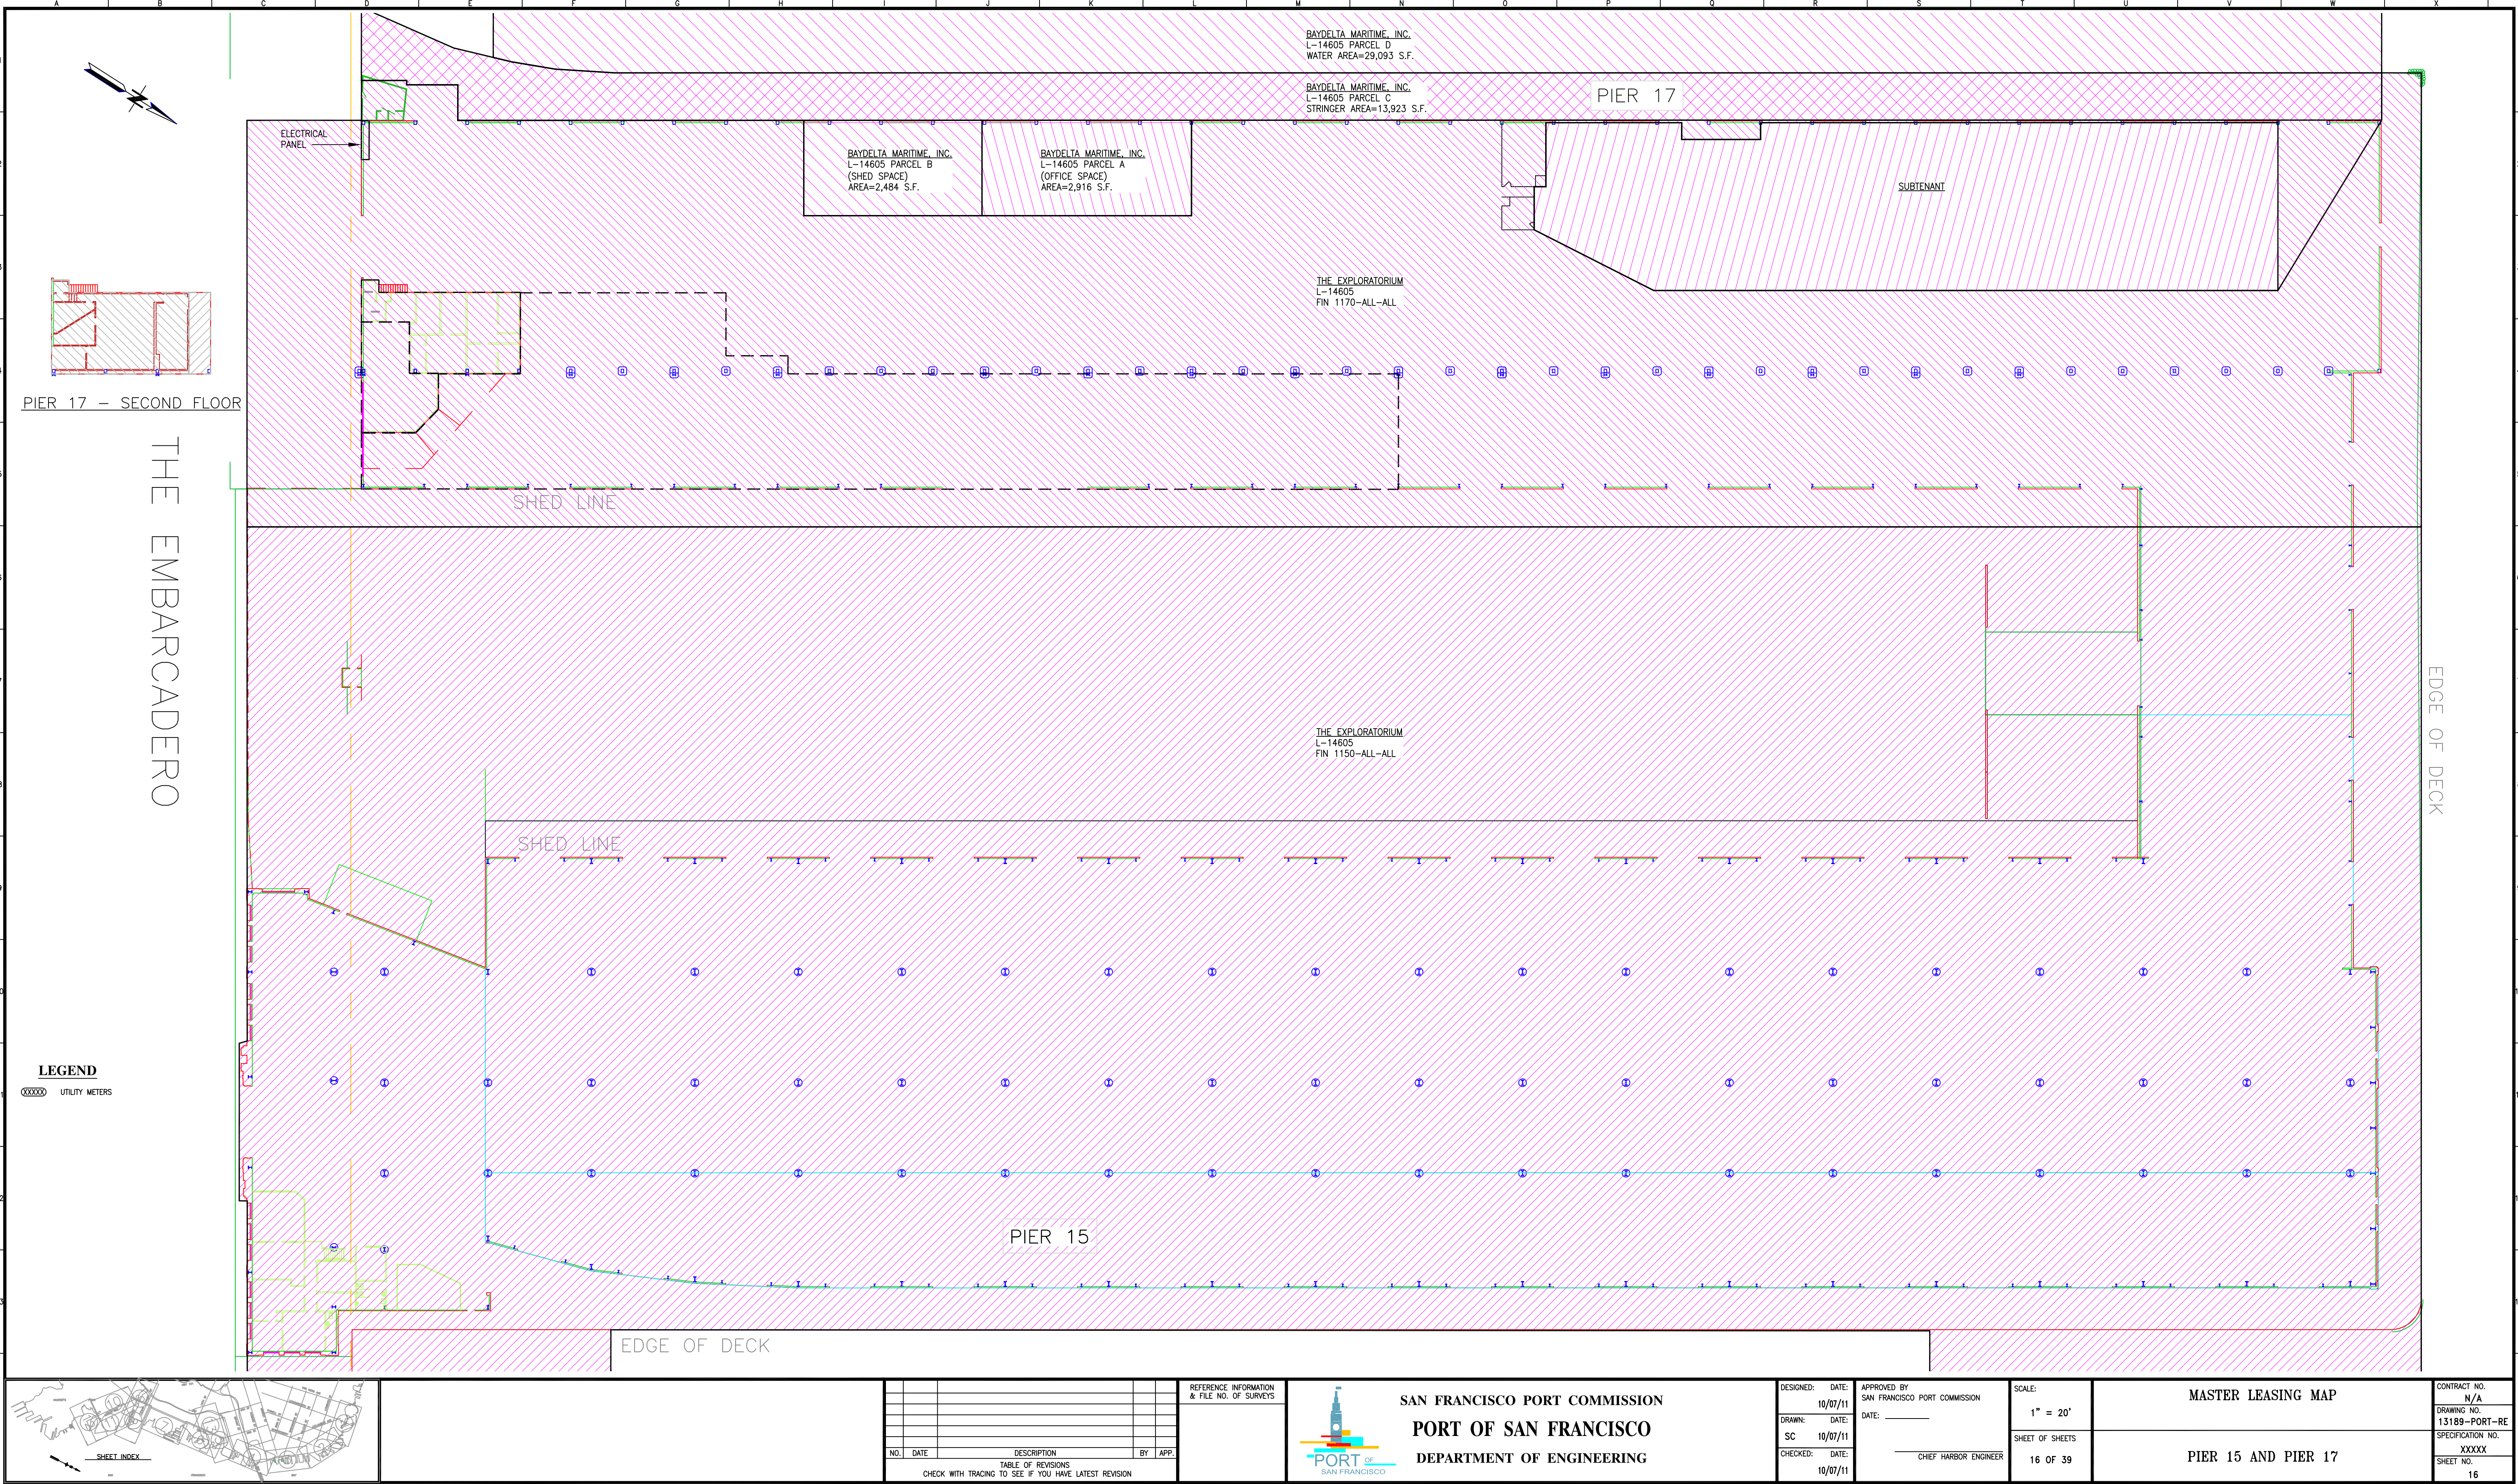


EXTERNAL REFERENCES: AREFS
SCALE FACTOR: XX
FILE NAME: C:\ENGINEERING\16_p15+p17.dwg
DATE: 07/20/08

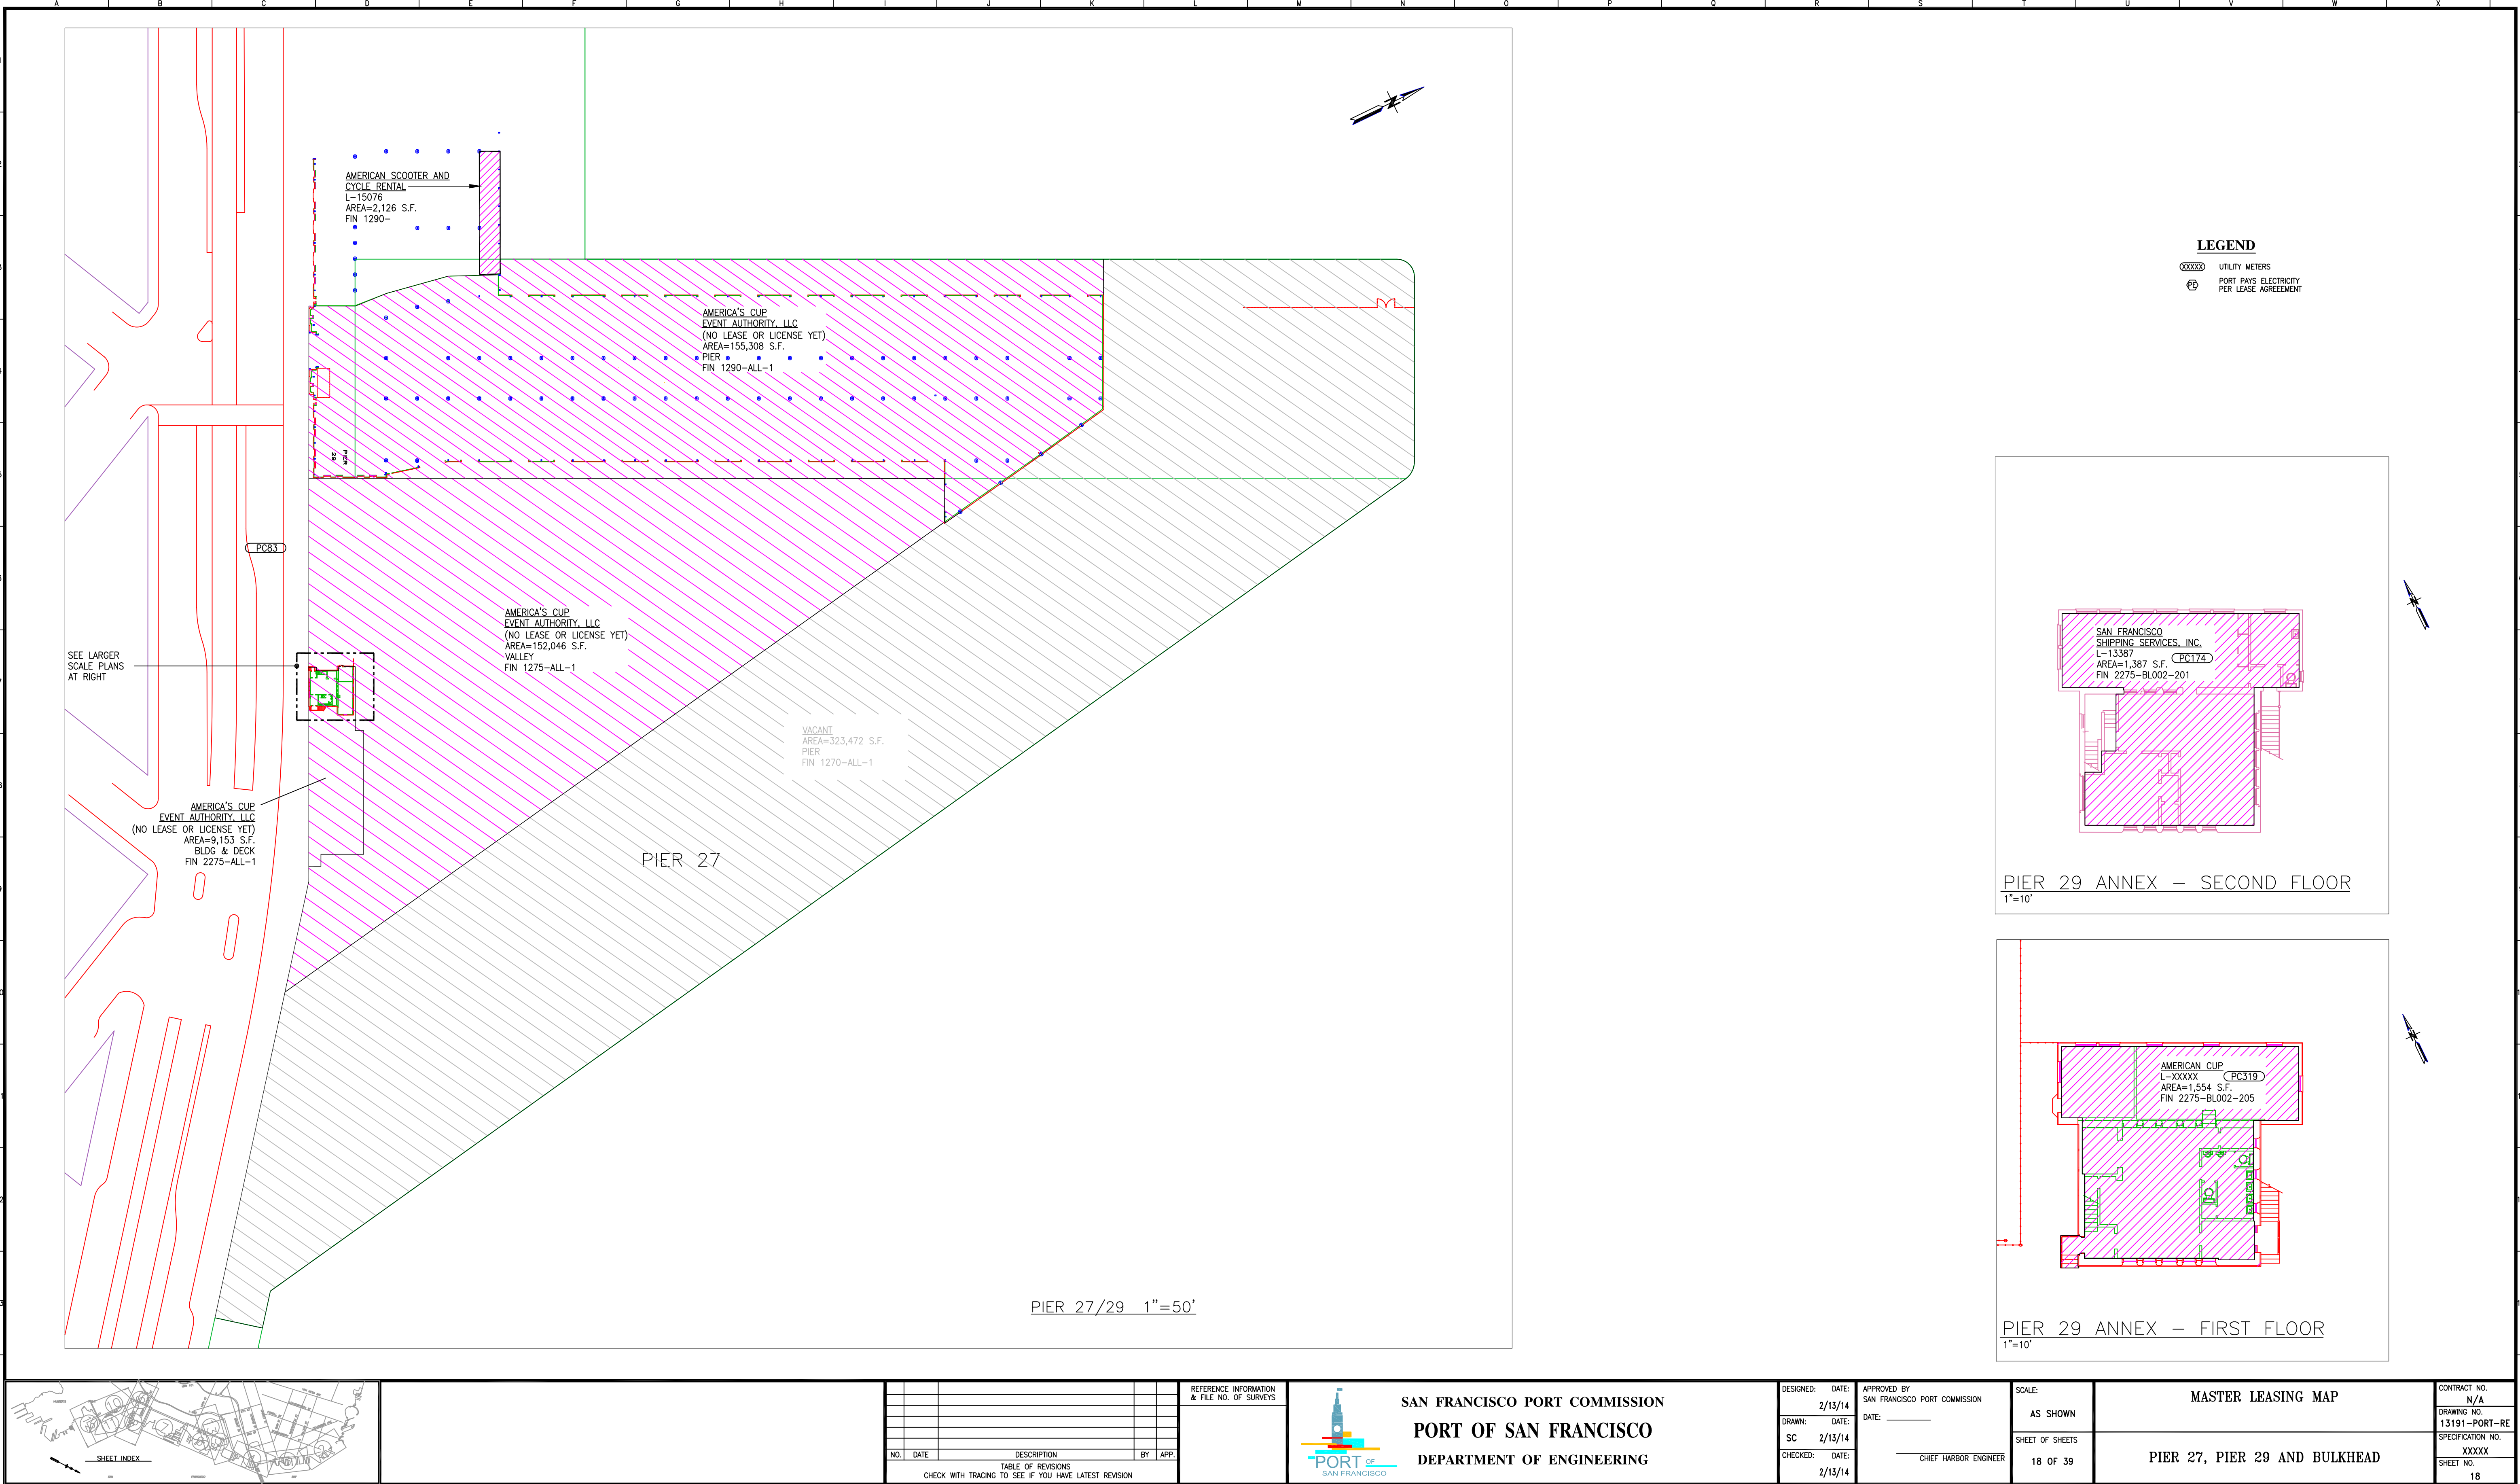

LEGEND

- XXXXX UTILITY METERS
PE PORT PAYS ELECTRICITY PER LEASE AGREEMENT

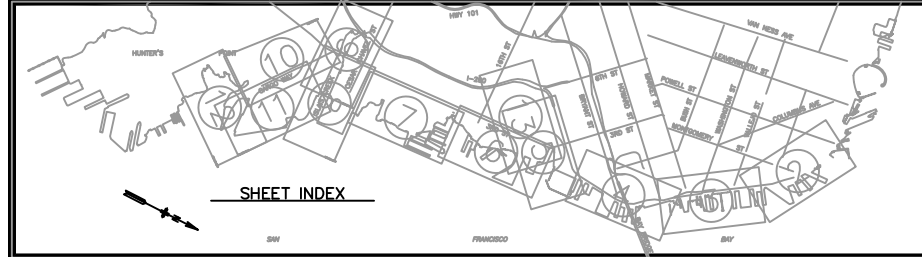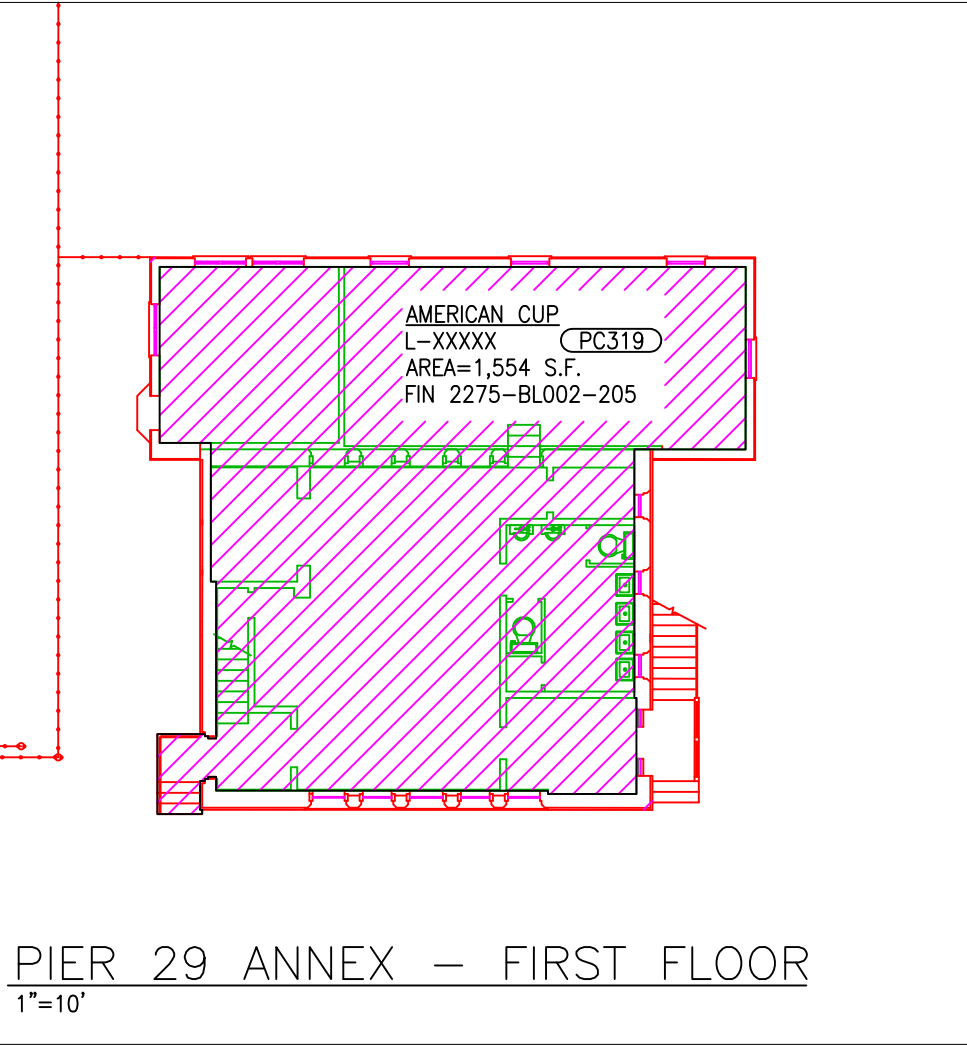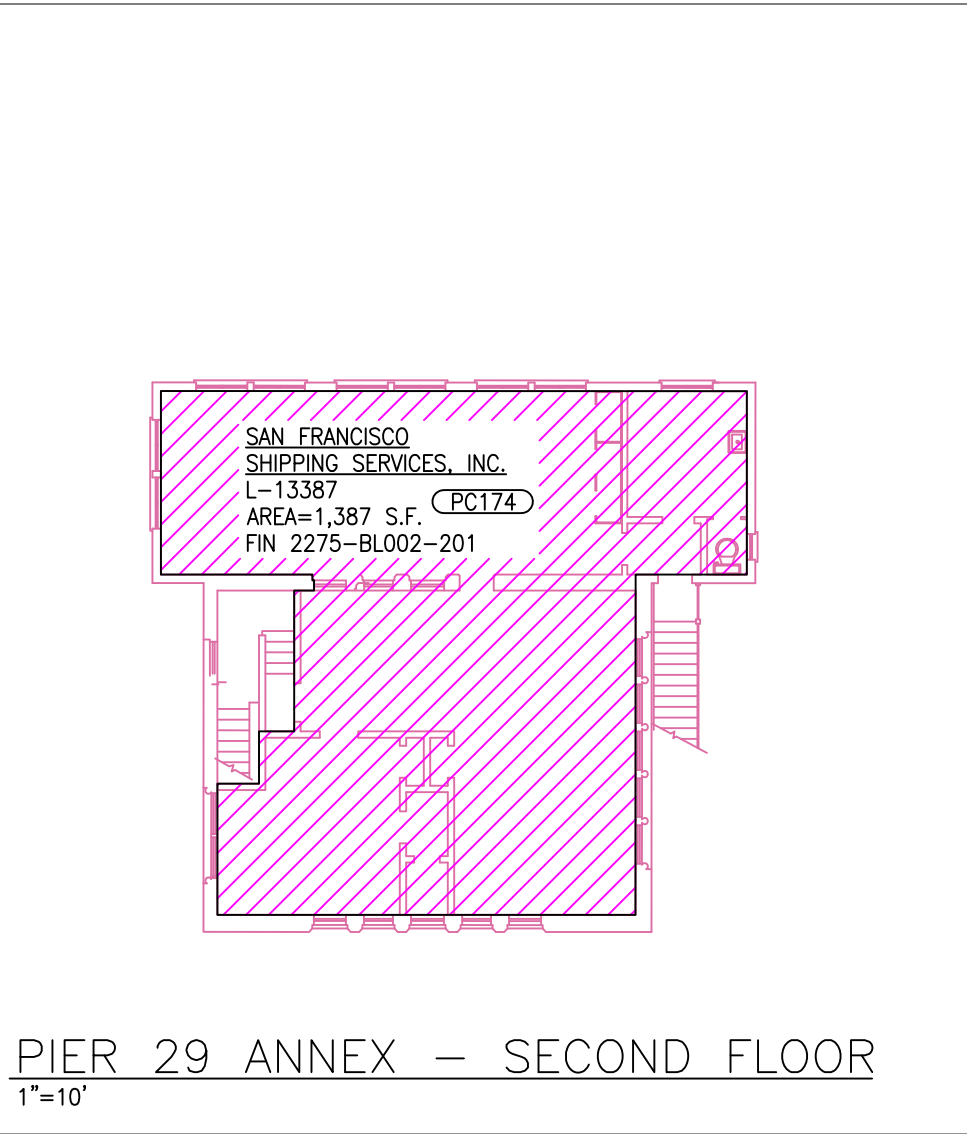

REFERENCE INFORMATION & FILE NO. OF SURVEYS	
NO.	DATE
TABLE OF REVISIONS	
DESCRIPTION	BY APP.
CHECK WITH TRACING TO SEE IF YOU HAVE LATEST REVISION	

REFERENCE INFORMATION & FILE NO. OF SURVEYS	
NO.	DATE
TABLE OF REVISIONS	
DESCRIPTION	BY APP.
CHECK WITH TRACING TO SEE IF YOU HAVE LATEST REVISION	

REFERENCE INFORMATION & FILE NO. OF SURVEYS	
NO.	DATE
TABLE OF REVISIONS	
DESCRIPTION	BY APP.
CHECK WITH TRACING TO SEE IF YOU HAVE LATEST REVISION	



SAN FRANCISCO PORT COMMISSION
PORT OF SAN FRANCISCO
DEPARTMENT OF ENGINEERING


DESIGNED:	DATE:
SC	2/13/14
CHECKED:	DATE:
	2/13/14

APPROVED BY	SAN FRANCISCO PORT COMMISSION
DATE:	
CHIEF HARBOR ENGINEER	

SCALE:	AS SHOWN
SHEET OF SHEETS	18 OF 39

MASTER LEASING MAP	
PIER 27, PIER 29 AND BULKHEAD	

CONTRACT NO.	N/A
DRAWING NO.	13191-PORT-RE
SPECIFICATION NO.	XXXXX
SHEET NO.	18

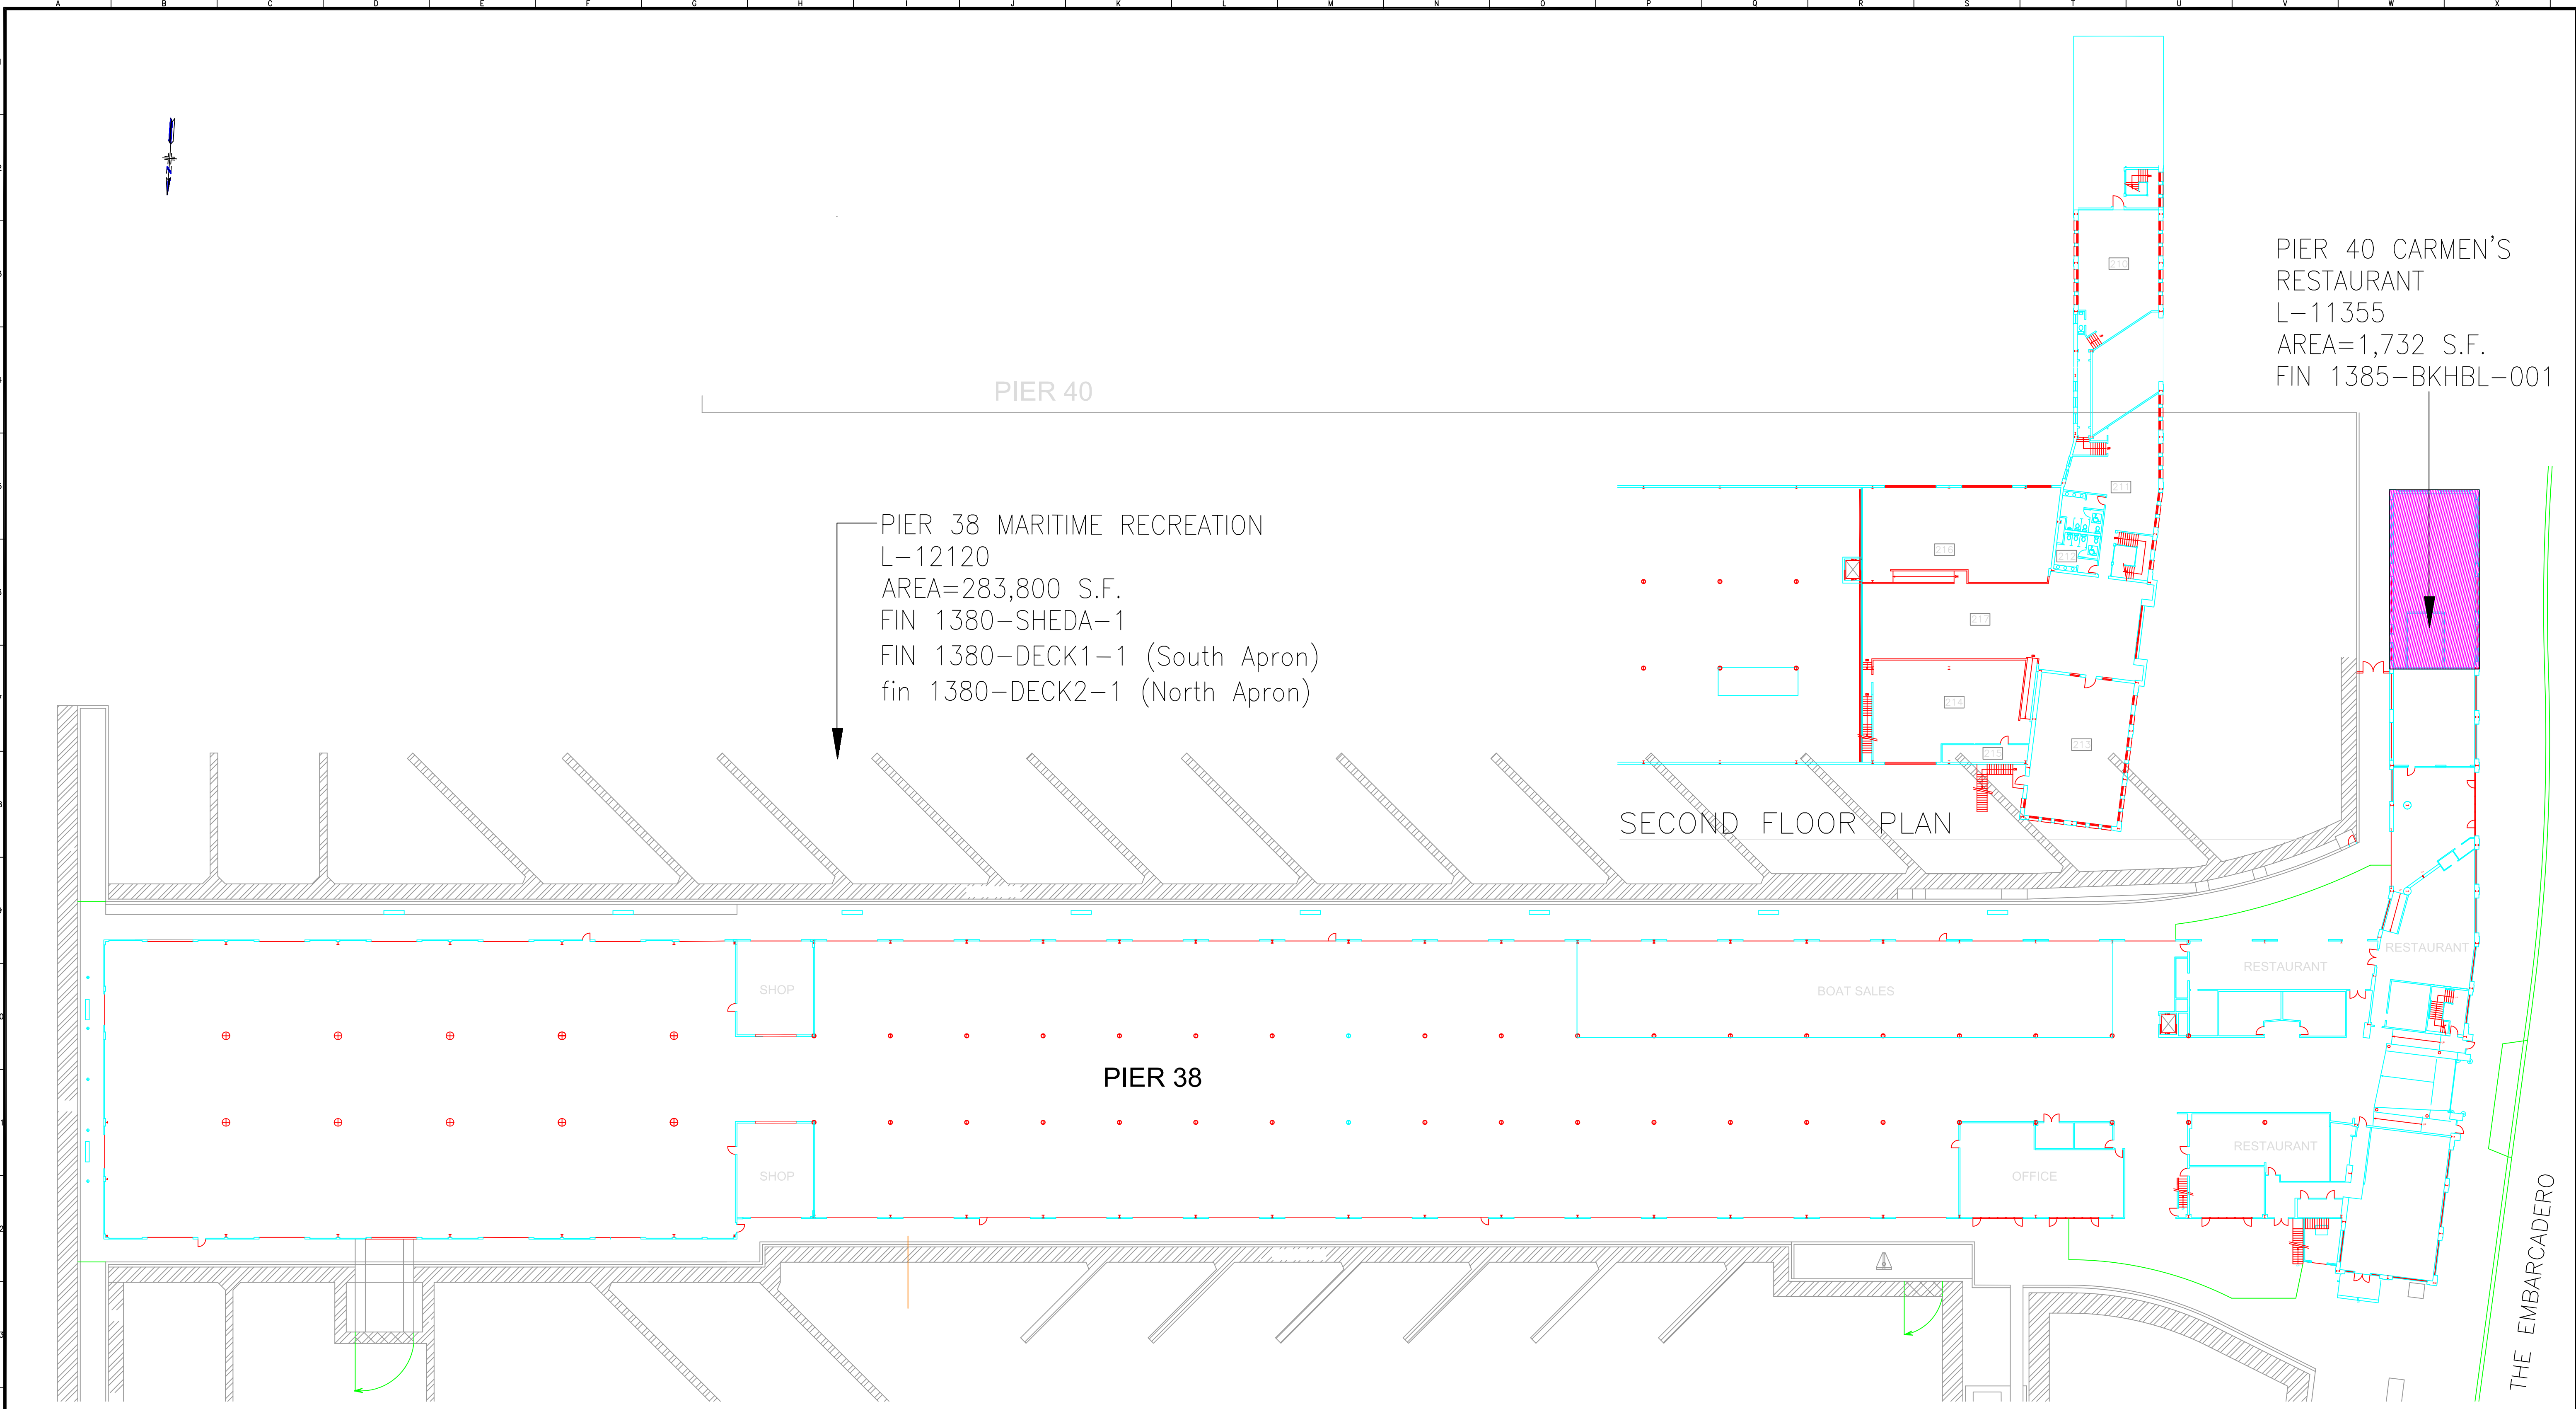

PIER 38 MARITIME RECREATION
L-12120
AREA=283,800 S.F.
FIN 1380-SHEDA-1
FIN 1380-DECK1-1 (South Apron)
fin 1380-DECK2-1 (North Apron)

PIER 40 CARMEN'S
RESTAURANT
L-11355
AREA=1,732 S.F.
FIN 1385-BKHBL-001

SECOND FLOOR PLAN

PIER 38

SHOP

SHOP

BOAT SALES


RESTAURANT

RESTAURANT

RESTAURANT

OFFICE

THE EMBARCADERO

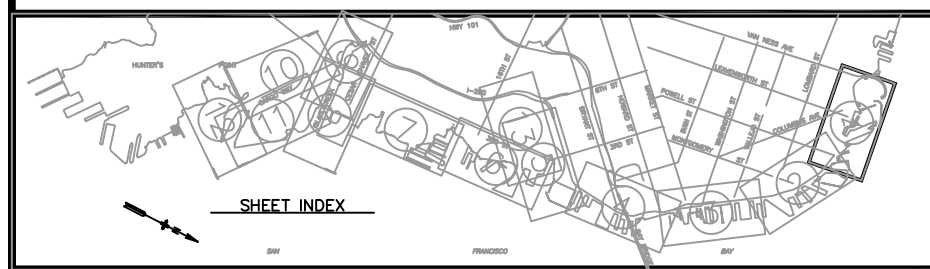

NO.		DATE	DESCRIPTION	BY	APP.
TABLE OF REVISIONS					
CHECK WITH TRACING TO SEE IF YOU HAVE LATEST REVISION					

NO.		DATE	DESCRIPTION	BY	APP.
TABLE OF REVISIONS					
CHECK WITH TRACING TO SEE IF YOU HAVE LATEST REVISION					

REFERENCE INFORMATION
& FILE NO. OF SURVEYS



SAN FRANCISCO PORT COMMISSION
PORT OF SAN FRANCISCO
DEPARTMENT OF ENGINEERING


DESIGNED: DATE: 7/25/11
DRAWN: DATE: 7/25/11
CHECKED: DATE: 7/25/11

APPROVED BY
SAN FRANCISCO PORT COMMISSION
DATE: _____
CHIEF HARBOR ENGINEER

SCALE:
1"=250'
SHEET OF SHEETS
23 OF 39


MASTER LEASING MAP
PIER 38

CONTRACT NO.
N/A
DRAWING NO.
13196-PORT-RE
SPECIFICATION NO.
XXXXXX
SHEET NO.
23

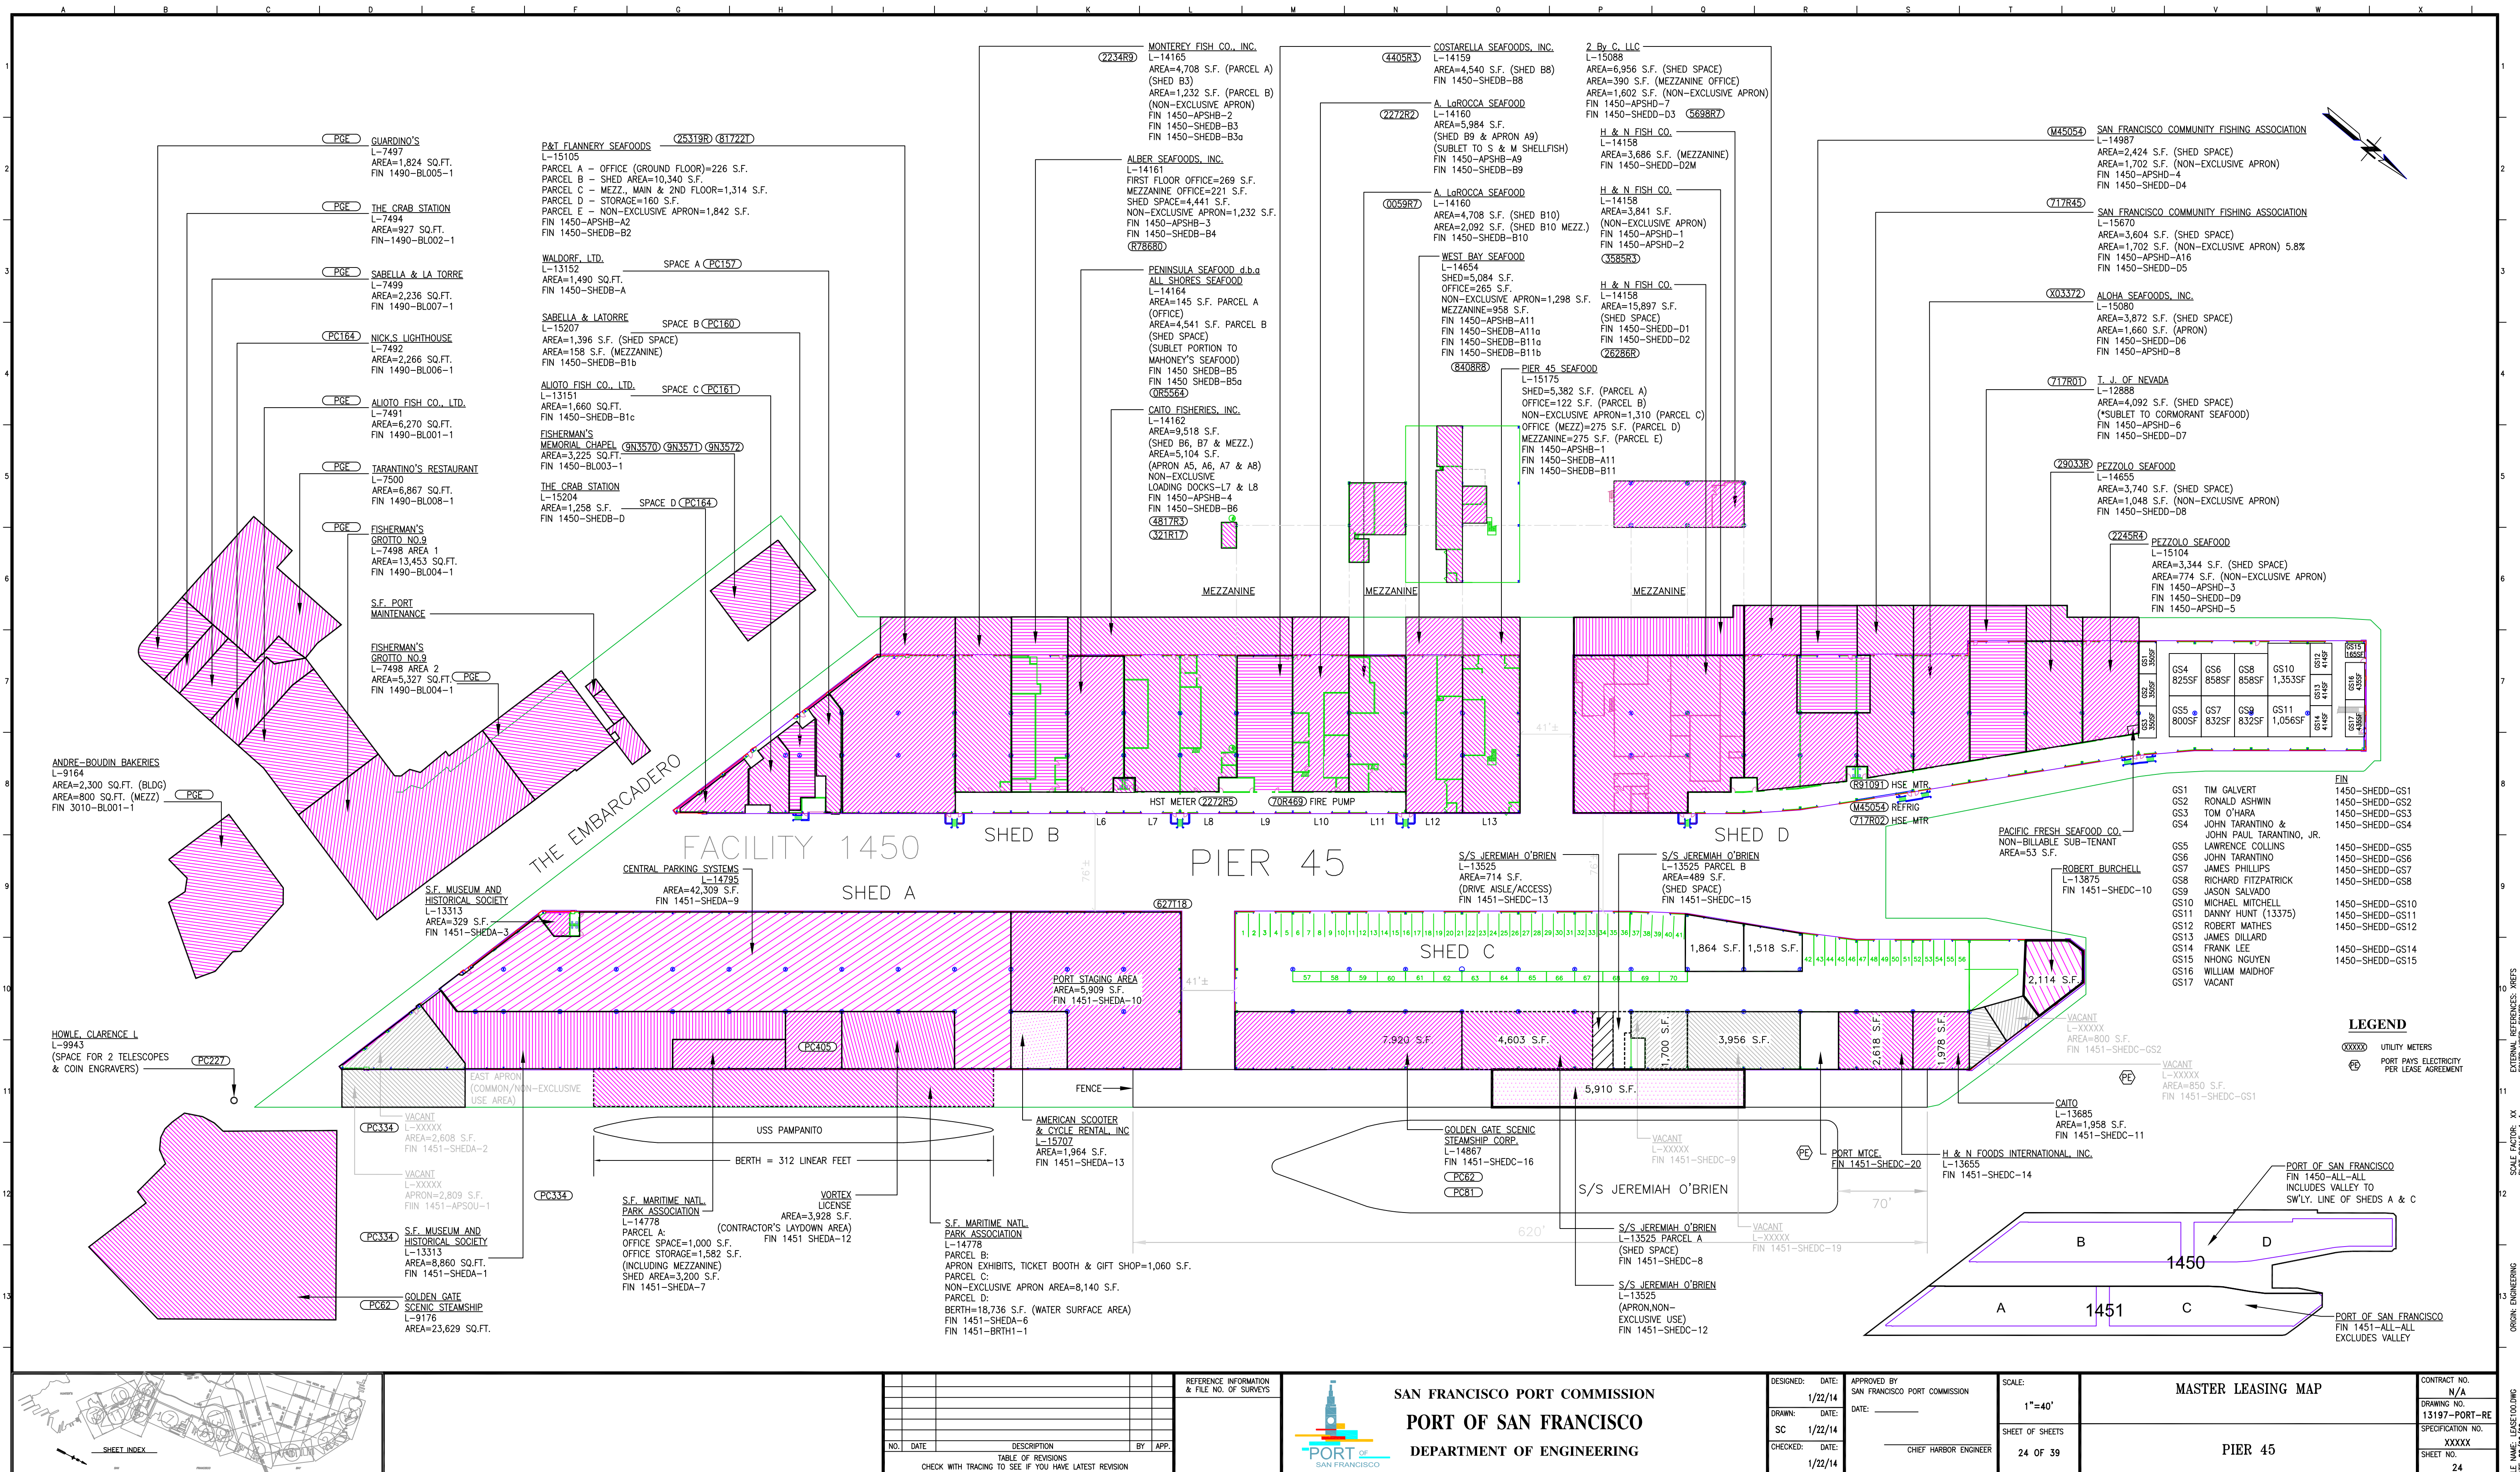



ORIGIN: ENGINEERING

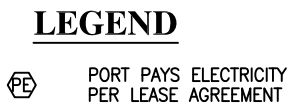

NO.	DATE	DESCRIPTION	BY	APP.
TABLE OF REVISIONS				
CHECK WITH TRACING TO SEE IF YOU HAVE LATEST REVISION				



SAN FRANCISCO PORT COMMISSION
PORT OF SAN FRANCISCO
DEPARTMENT OF ENGINEERING

DESIGNED:	DATE:
	1/22/14
DRAWN:	DATE:
SC	1/22/14
CHECKED:	DATE:
	1/22/14

APPROVED BY
SAN FRANCISCO PORT COMMISSION
DATE: _____

CHIEF HARBOR ENGINEER


SCALE:
 $1"=10'$
SHEET OF SHEETS
25 OF 39

MASTER LEASING MAP


PIER 50 - ADMINISTRATION BUILDING

CONTRACT NO.	N/A
DRAWING NO.	3198-PORT-RE
SPECIFICATION NO.	XXXXXX
SHEET NO.	25

FILE NAME: LEASE100.DWG
 DATE: 08/26/09

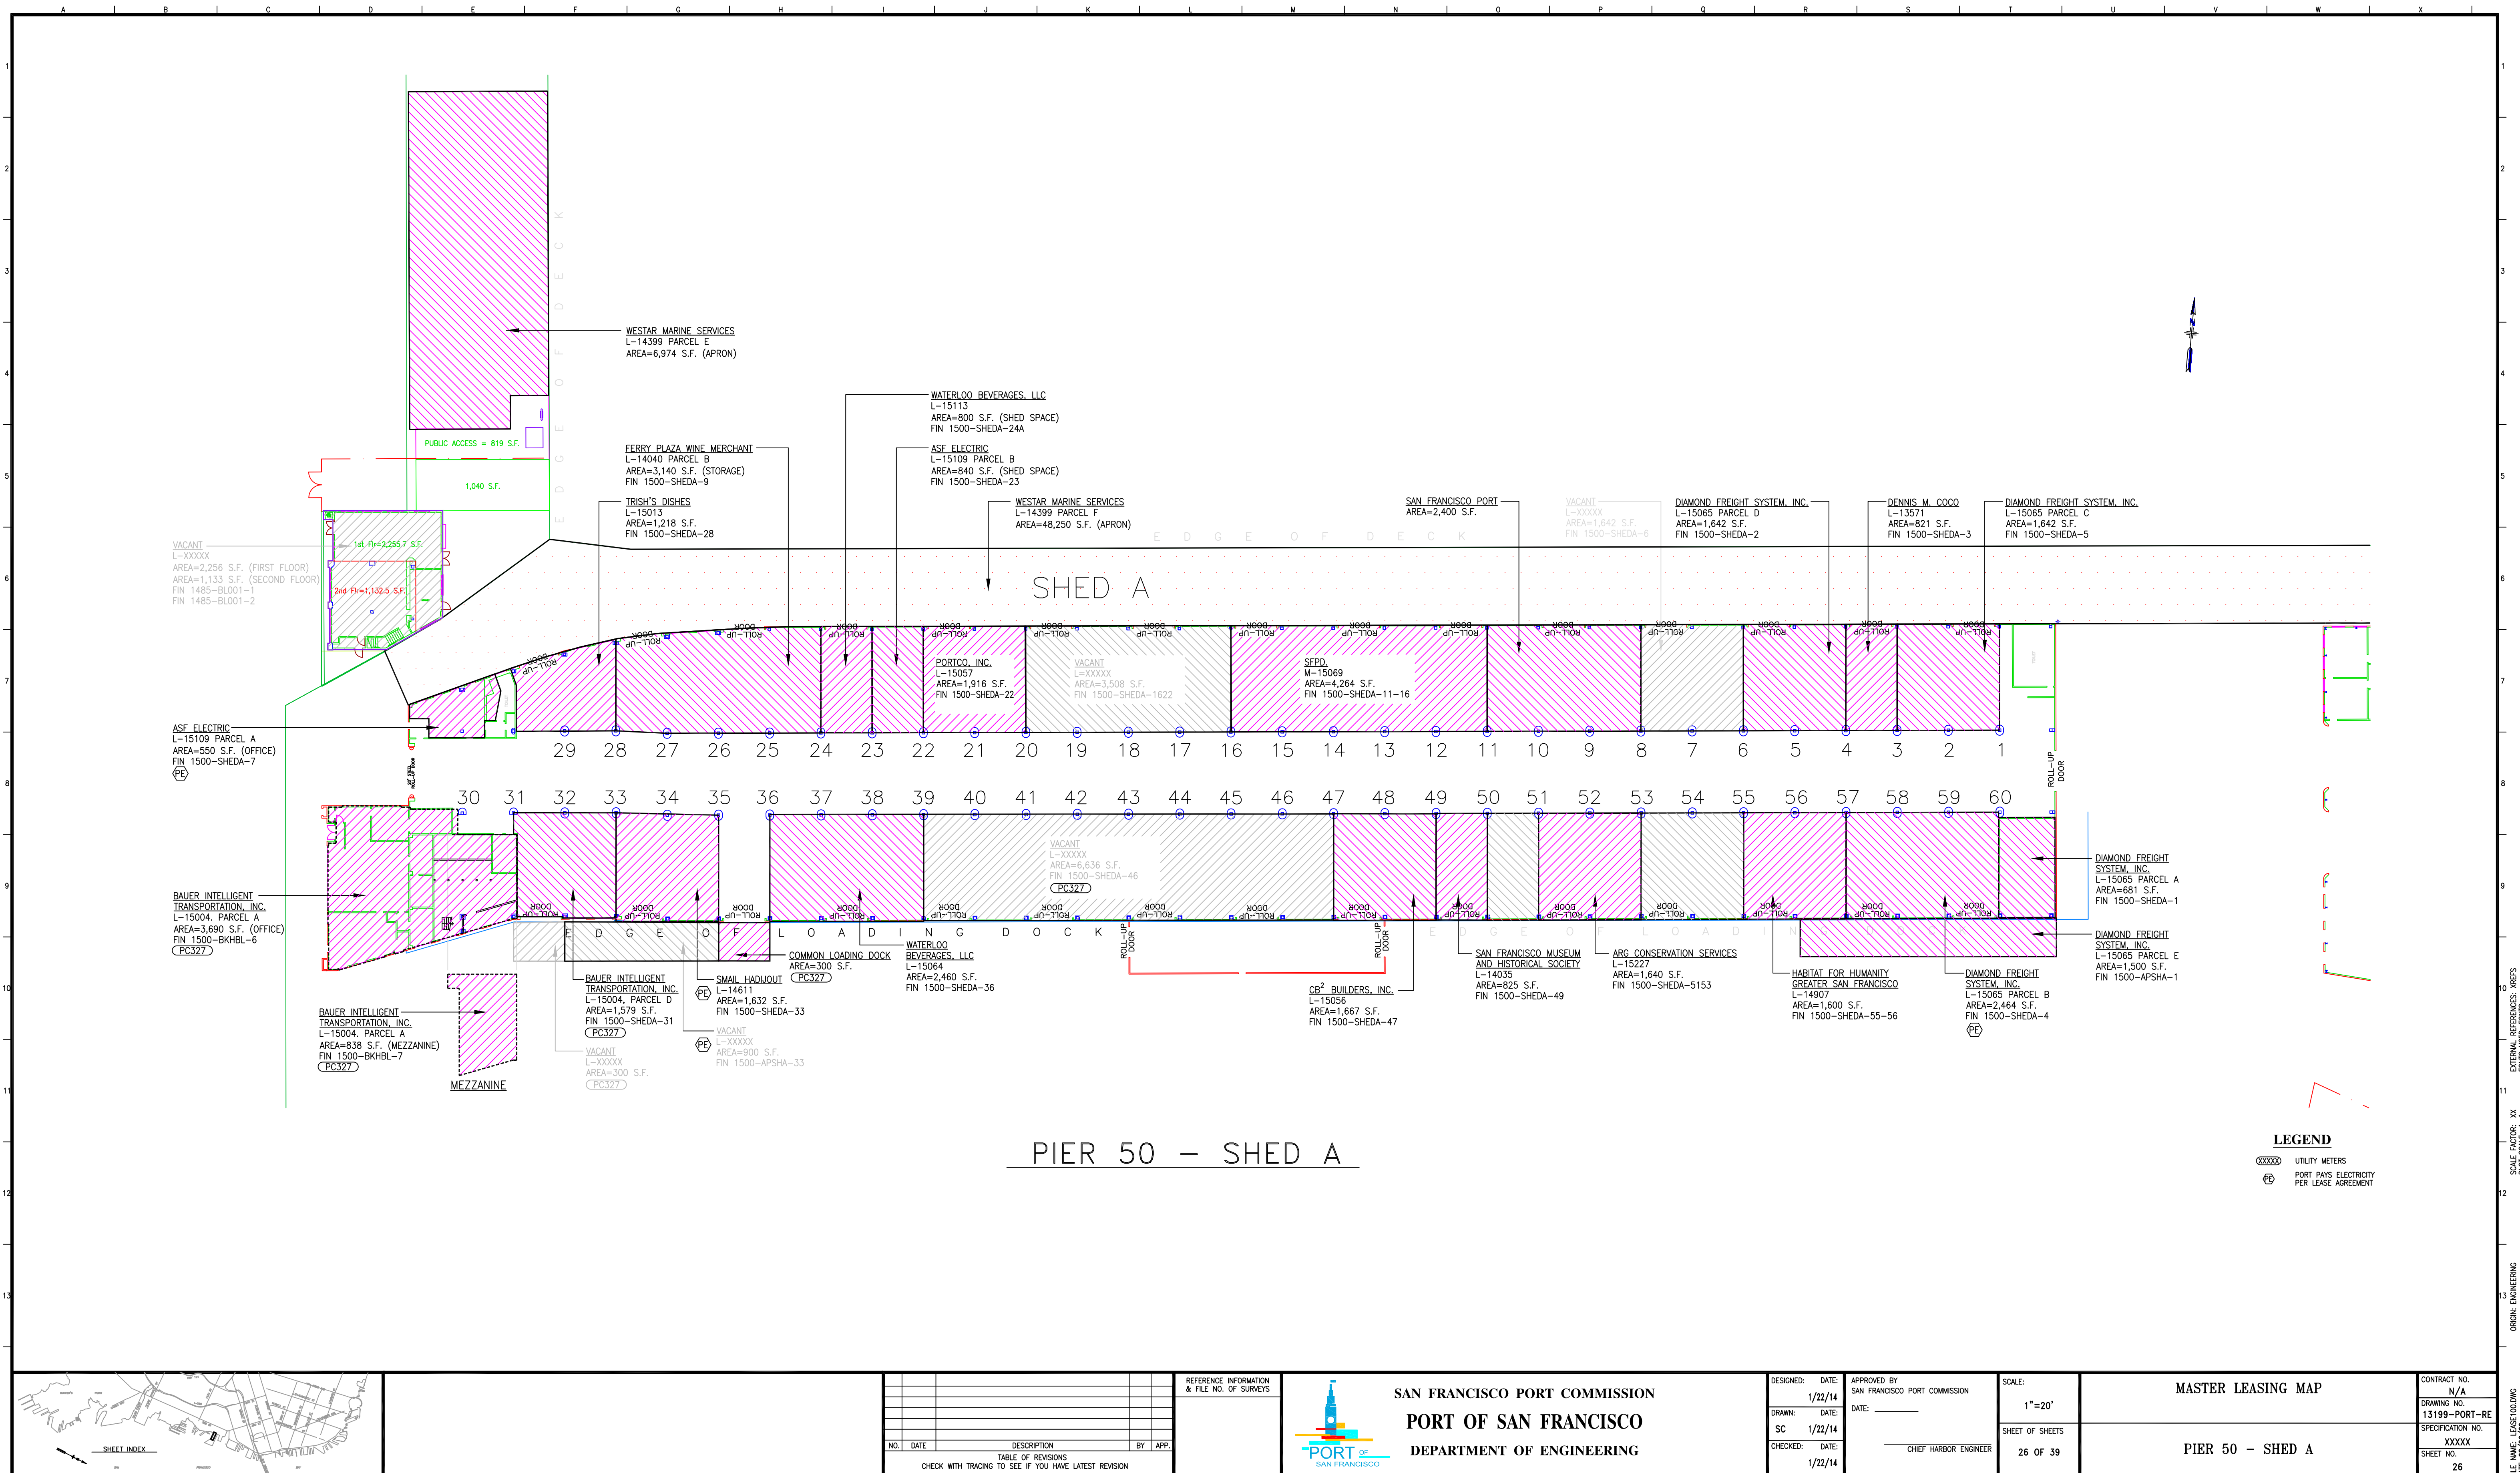


TERRY FRANCOIS BLVD.

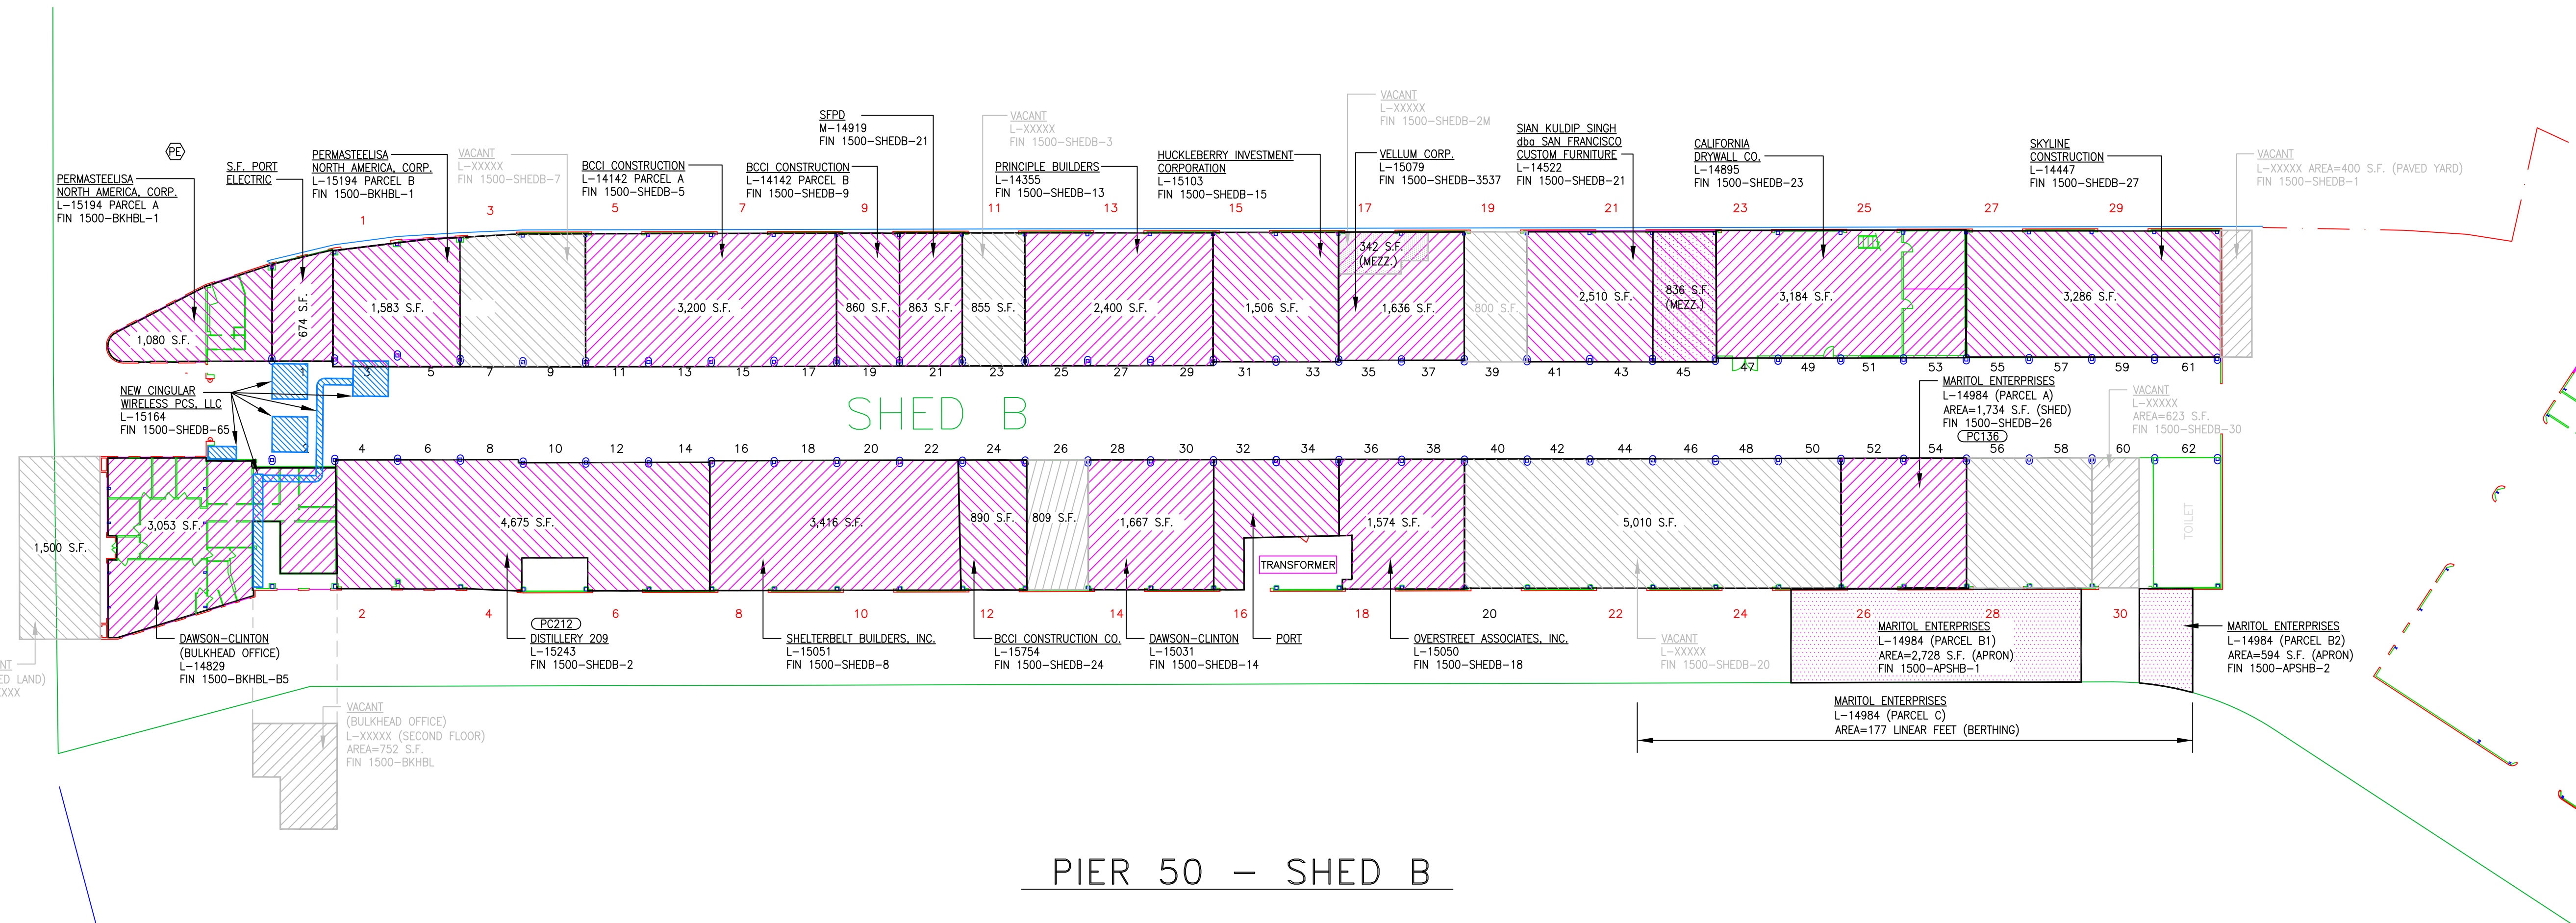

PIER 50 – SHED B

LEGEND

- UTILITY METERS
- PORT PAYS ELECTRICITY PER LEASE AGREEMENT

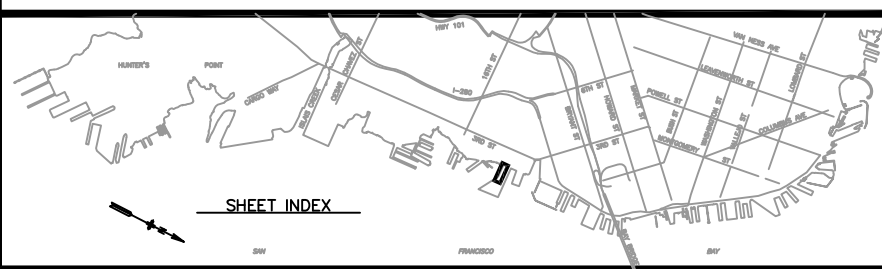

NO.	DATE	DESCRIPTION	BY	APP.
TABLE OF REVISIONS				
CHECK WITH TRACING TO SEE IF YOU HAVE LATEST REVISION				

REFERENCE INFORMATION & FILE NO. OF SURVEYS	

REFERENCE INFORMATION & FILE NO. OF SURVEYS



SAN FRANCISCO PORT COMMISSION
PORT OF SAN FRANCISCO
DEPARTMENT OF ENGINEERING


DESIGNED: DATE: 1/22/14
DRAWN: DATE: 1/22/14
CHECKED: DATE: 1/22/14

APPROVED BY: SAN FRANCISCO PORT COMMISSION
DATE: _____
CHIEF HARBOR ENGINEER

SCALE: 1"=20'
SHEET OF SHEETS: 27 OF 39


MASTER LEASING MAP
PIER 50 – SHED B

CONTRACT NO. N/A
DRAWING NO. 13200-PORT-RE
SPECIFICATION NO. XXXXX
SHEET NO. 27

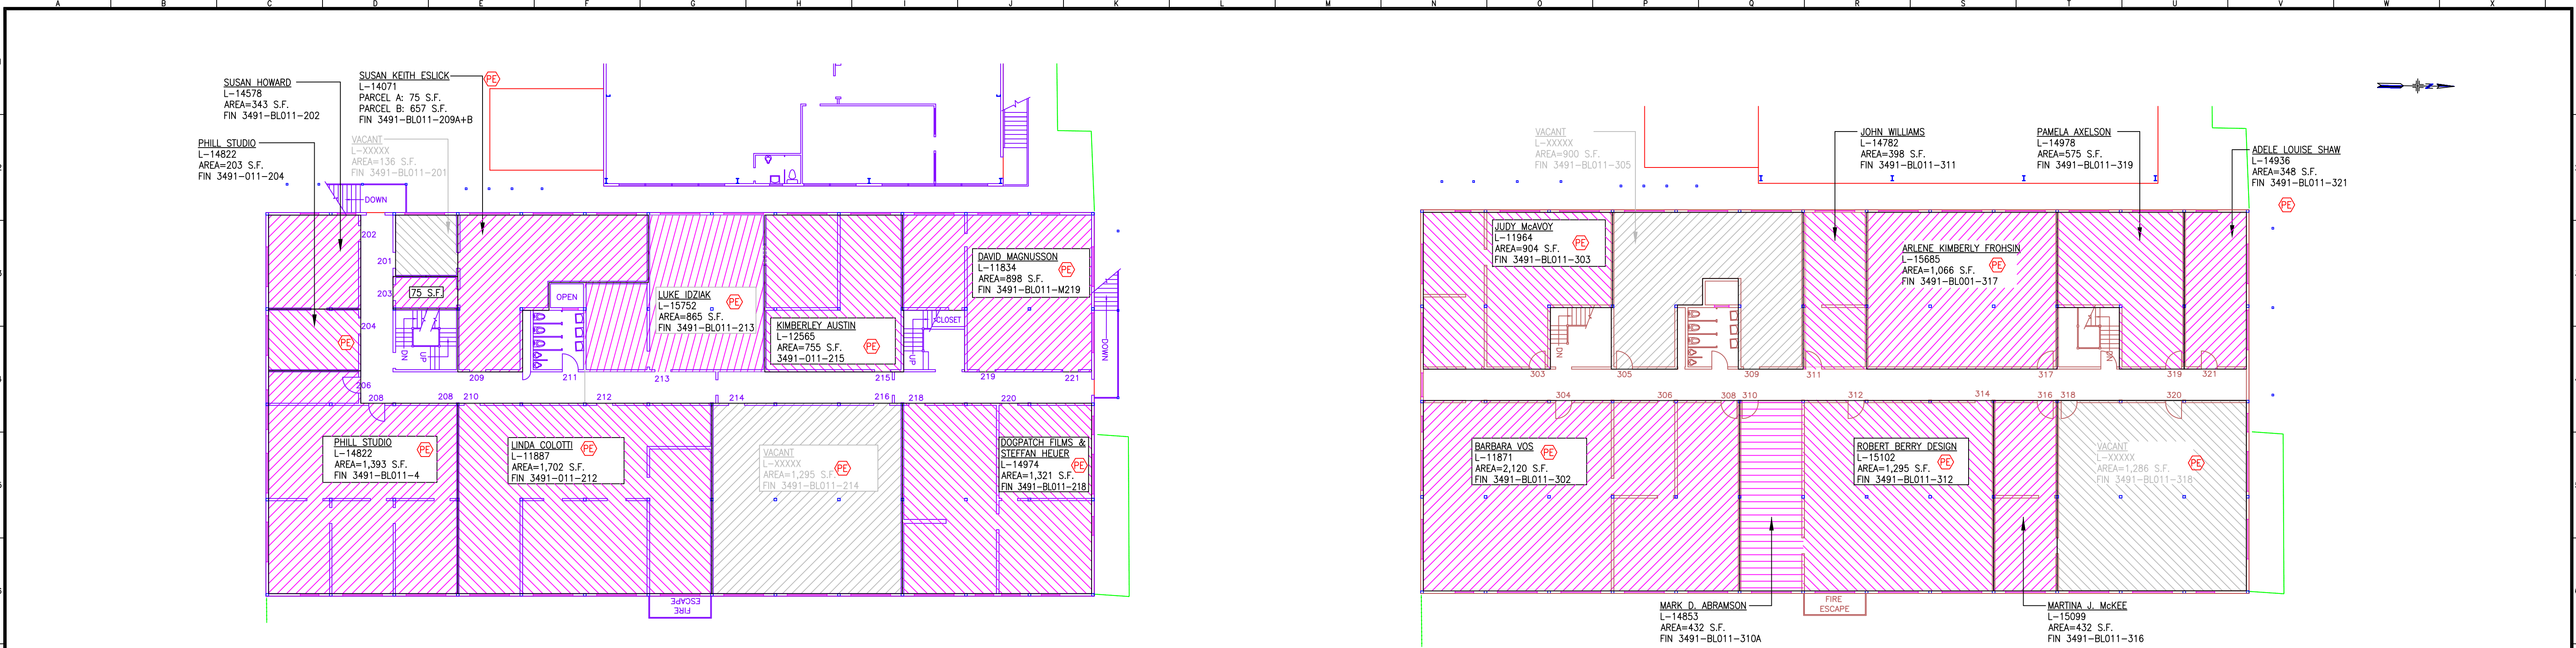

PIER 70 BUILDING 11 – SECOND FLOOR

PIER 70 BUILDING 11 – THIRD FLOOR

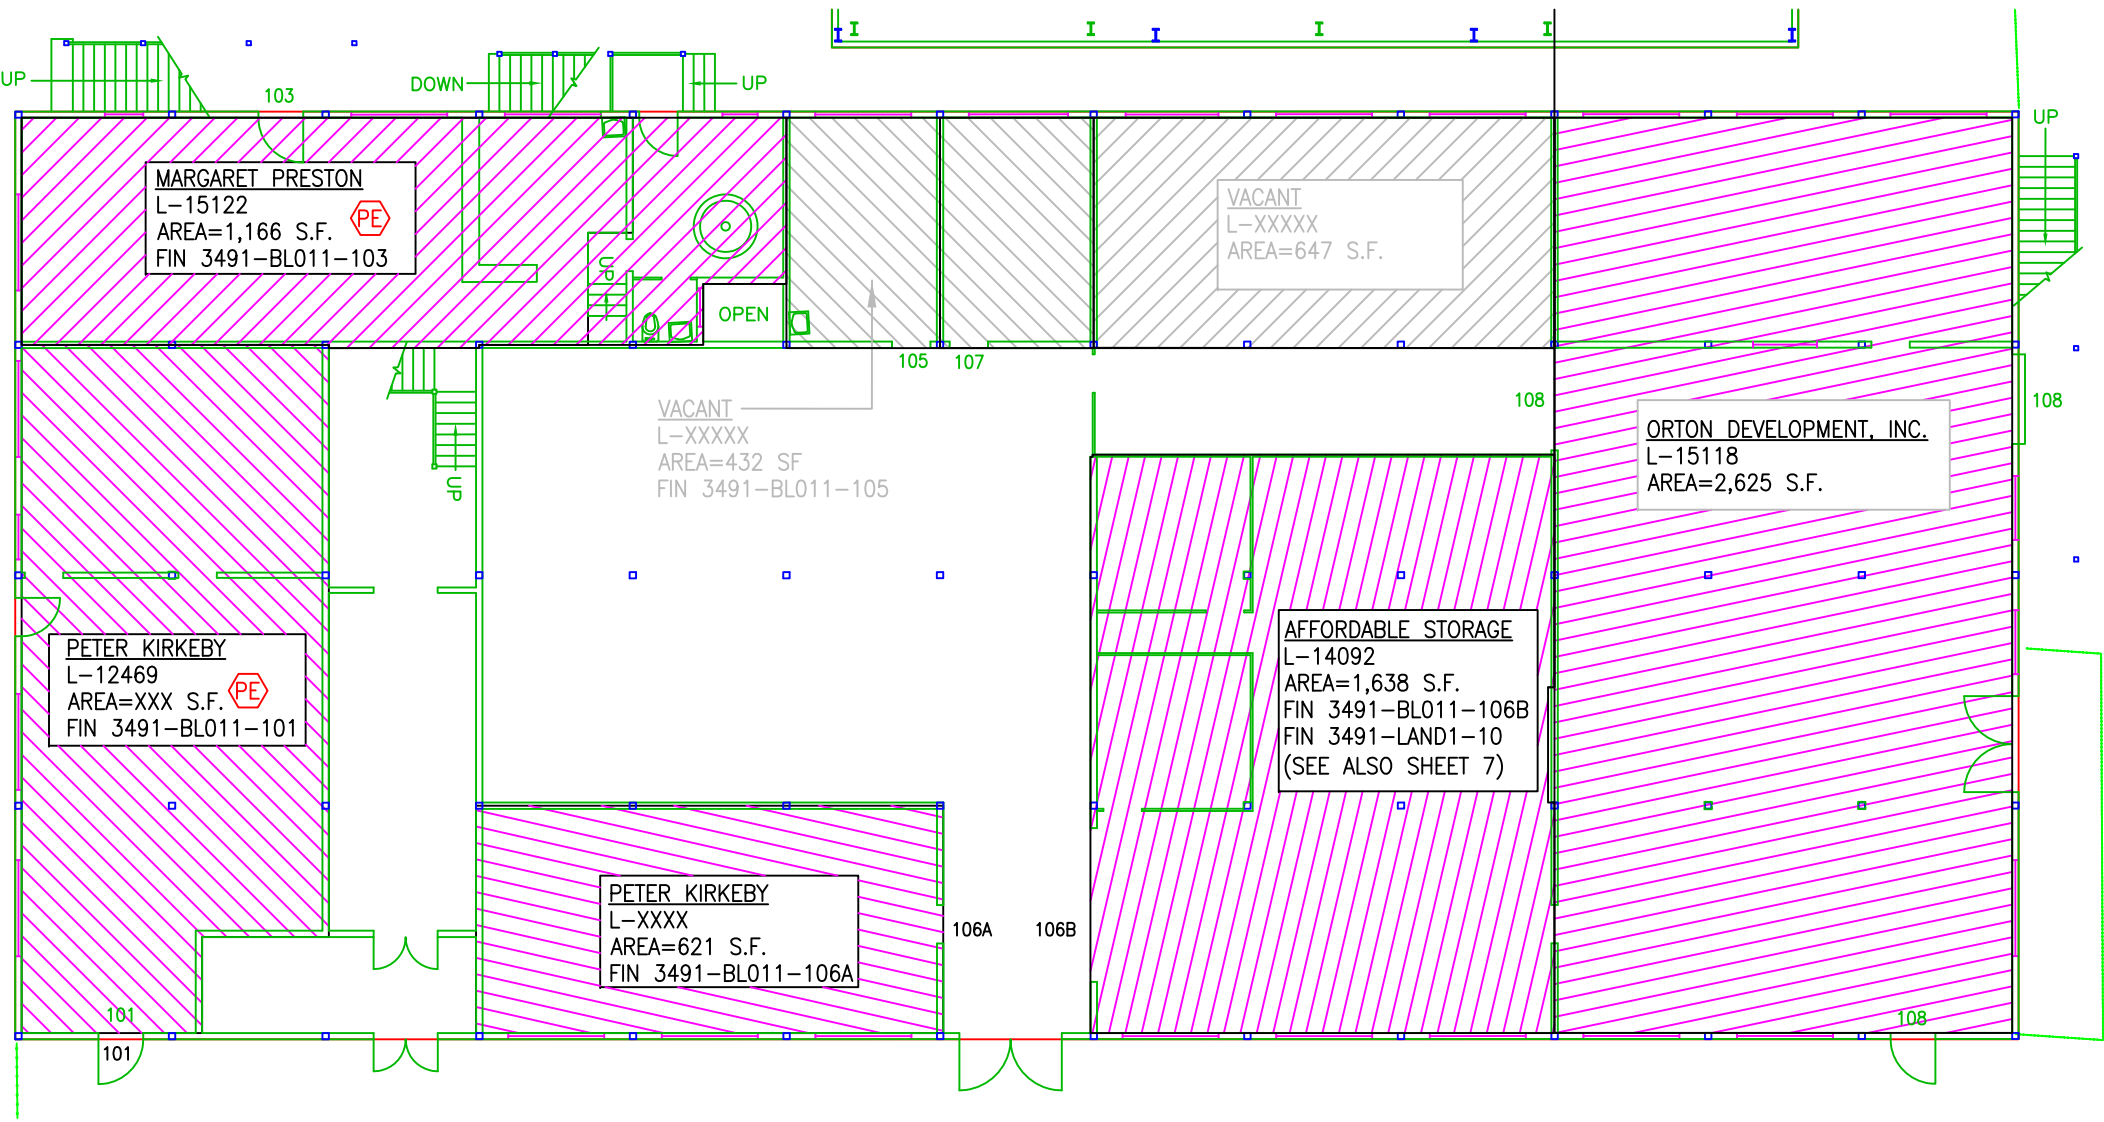

PIER 70 BUILDING 11 – FIRST FLOOR

SHEET INDEX

NO.	DATE	DESCRIPTION	BY	APP.
TABLE OF REVISIONS				
CHECK WITH TRACING TO SEE IF YOU HAVE LATEST REVISION				

REFERENCE INFORMATION & FILE NO. OF SURVEYS

SAN FRANCISCO PORT COMMISSION
PORT OF SAN FRANCISCO
DEPARTMENT OF ENGINEERING

DESIGNED: DATE: 1/22/14	APPROVED BY: SAN FRANCISCO PORT COMMISSION
DRAWN: DATE: 1/22/14	DATE: _____
CHECKED: DATE: 1/22/14	CHIEF HARBOR ENGINEER

SCALE: 1"=10'

SHEET OF SHEETS 28 OF 39

MASTER LEASING MAP


PIER 70 – BUILDING NO.11

CONTRACT NO. N/A
DRAWING NO. 13201-PORT-RE
SPECIFICATION NO. XXXXX
SHEET NO. 28



LEGEND

PORT PAYS ELECTRICITY
PER LEASE AGREEMENT

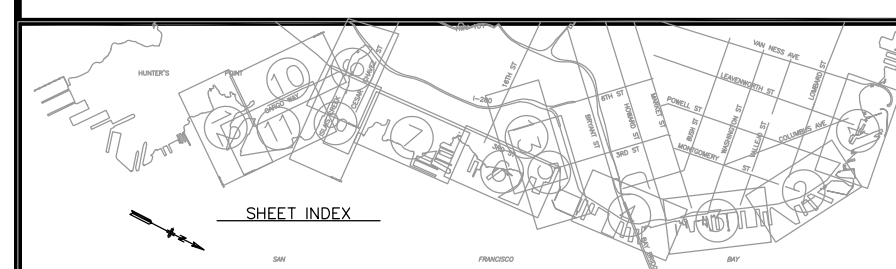[illegible]

REFERENCE INFORMATION & FILE NO. OF SURVEYS
--



SAN FRANCISCO PORT COMMISSION
PORT OF SAN FRANCISCO
DEPARTMENT OF ENGINEERING

DESIGNED:	DATE:
	1/22/14
DRAWN:	DATE:
SC	1/22/14
CHECKED:	DATE:
	1/22/14

APPROVED BY
SAN FRANCISCO PORT COMMISSION
DATE: _____

CHIEF HARBOR ENGINEER

SCALE:	1"=10'
	SHEET OF SHEETS
29 OF 39	


MASTER LEASING MAP





PIER 80 - ADMINISTRATION BUILDING

CONTRACT NO.	N/A
DRAWING NO.	3202-PORT-RE
SPECIFICATION NO.	XXXXXX
SHEET NO.	29

FILE NAME: LEASE100.DWG
DATE: 08/26/09

\\lease master plan\29_P80adm.dwg

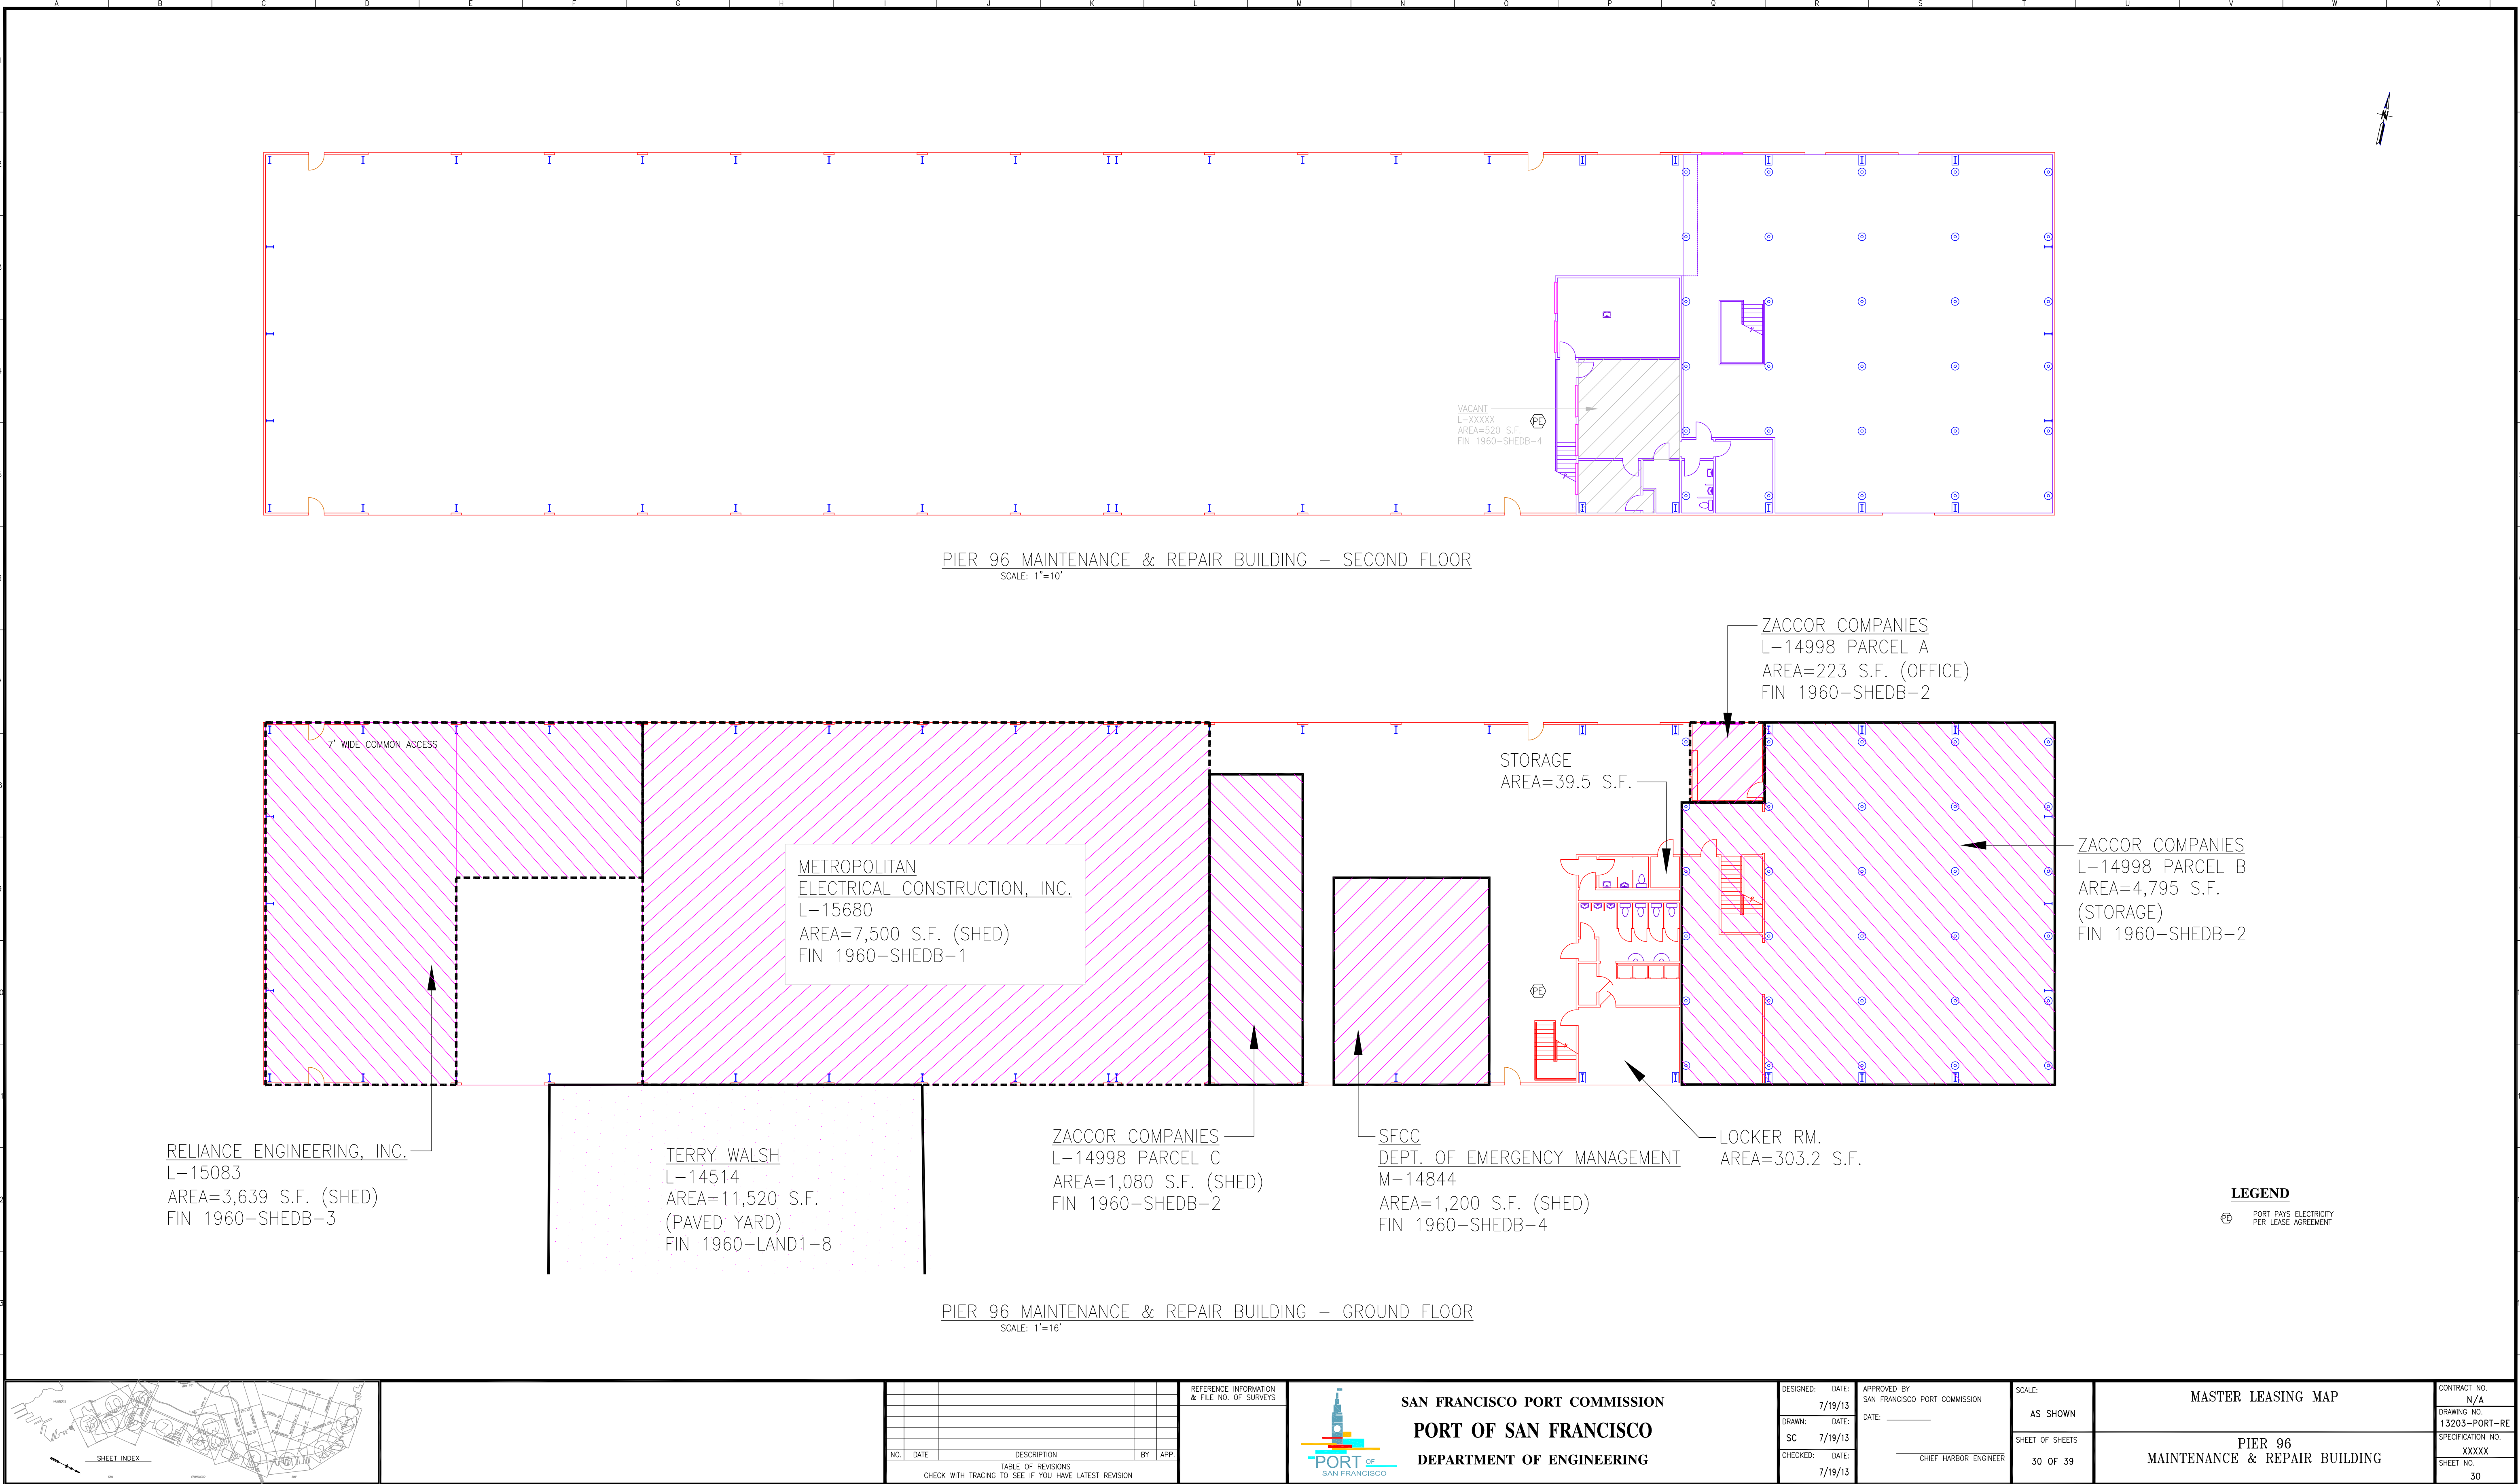

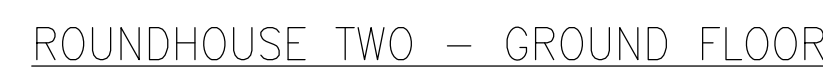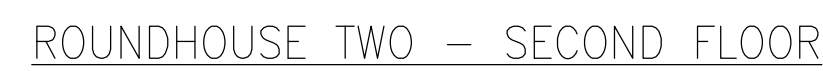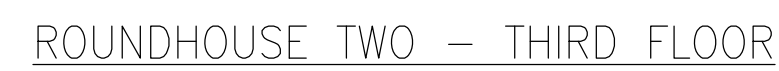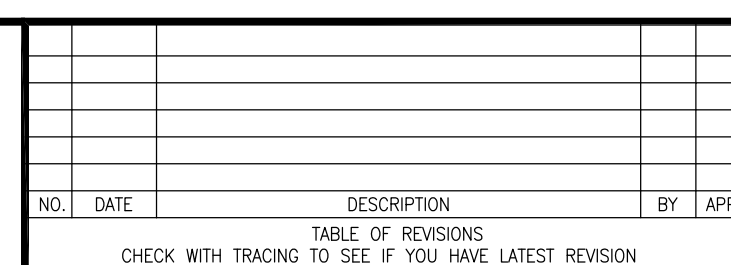 PORT PAYS ELECTRICITY
PER LEASE AGREEMENT

SAN FRANCISCO PORT COMMISSION
PORT OF SAN FRANCISCO
DEPARTMENT OF ENGINEERING

DESIGNED: DATE: 1/22/14	APPROVED BY SAN FRANCISCO PORT COMMISSION
DRAWN: DATE: SC 1/22/14	DATE: _____
CHECKED: DATE: 1/22/14	_____ CHIEF HARBOR ENGINEER

SCALE:	1"=10'
SHEET OF SHEETS	31 OF 39

MASTER LEASING MAP

ROUNDHOUSE TWO AND SANDHOUSE

CONTRACT NO.	N/A
DRAWING NO.	13204-PORT-RE
SPECIFICATION NO.	XXXXX
SHEET NO.	31




GROUND FLOOR

MILLER KELLEY ARCHITECTS, INC.
L-13927
AREA=20,237 Sq Ft
FIN 3180-BL001-1



MEZZANINE


ROUNDHOUSE ONE
1500 SANSOME STREET

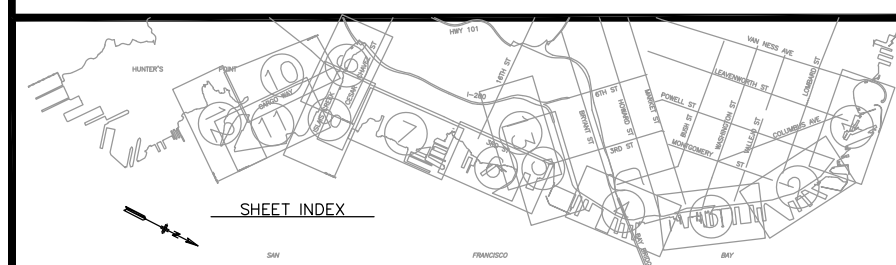

NO.		DATE	DESCRIPTION	BY	APP.
TABLE OF REVISIONS					
CHECK WITH TRACING TO SEE IF YOU HAVE LATEST REVISION					

NO.		DATE	DESCRIPTION	BY	APP.
TABLE OF REVISIONS					
CHECK WITH TRACING TO SEE IF YOU HAVE LATEST REVISION					

REFERENCE INFORMATION & FILE NO. OF SURVEYS	

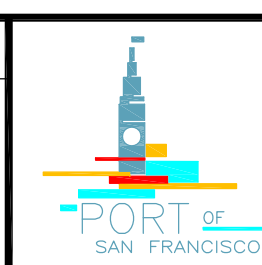

SAN FRANCISCO PORT COMMISSION
PORT OF SAN FRANCISCO
DEPARTMENT OF ENGINEERING


DESIGNED:	DATE:
SC	08/26/09
CHECKED:	DATE:
	08/26/09


APPROVED BY	SAN FRANCISCO PORT COMMISSION
DATE:	
CHIEF HARBOR ENGINEER	

SCALE:	1"=10'
SHEET OF SHEETS	32 OF 39

MASTER LEASING MAP	
ROUNDHOUSE	

CONTRACT NO.	N/A
DRAWING NO.	13205-PORT-RE
SPECIFICATION NO.	XXXXX
SHEET NO.	32

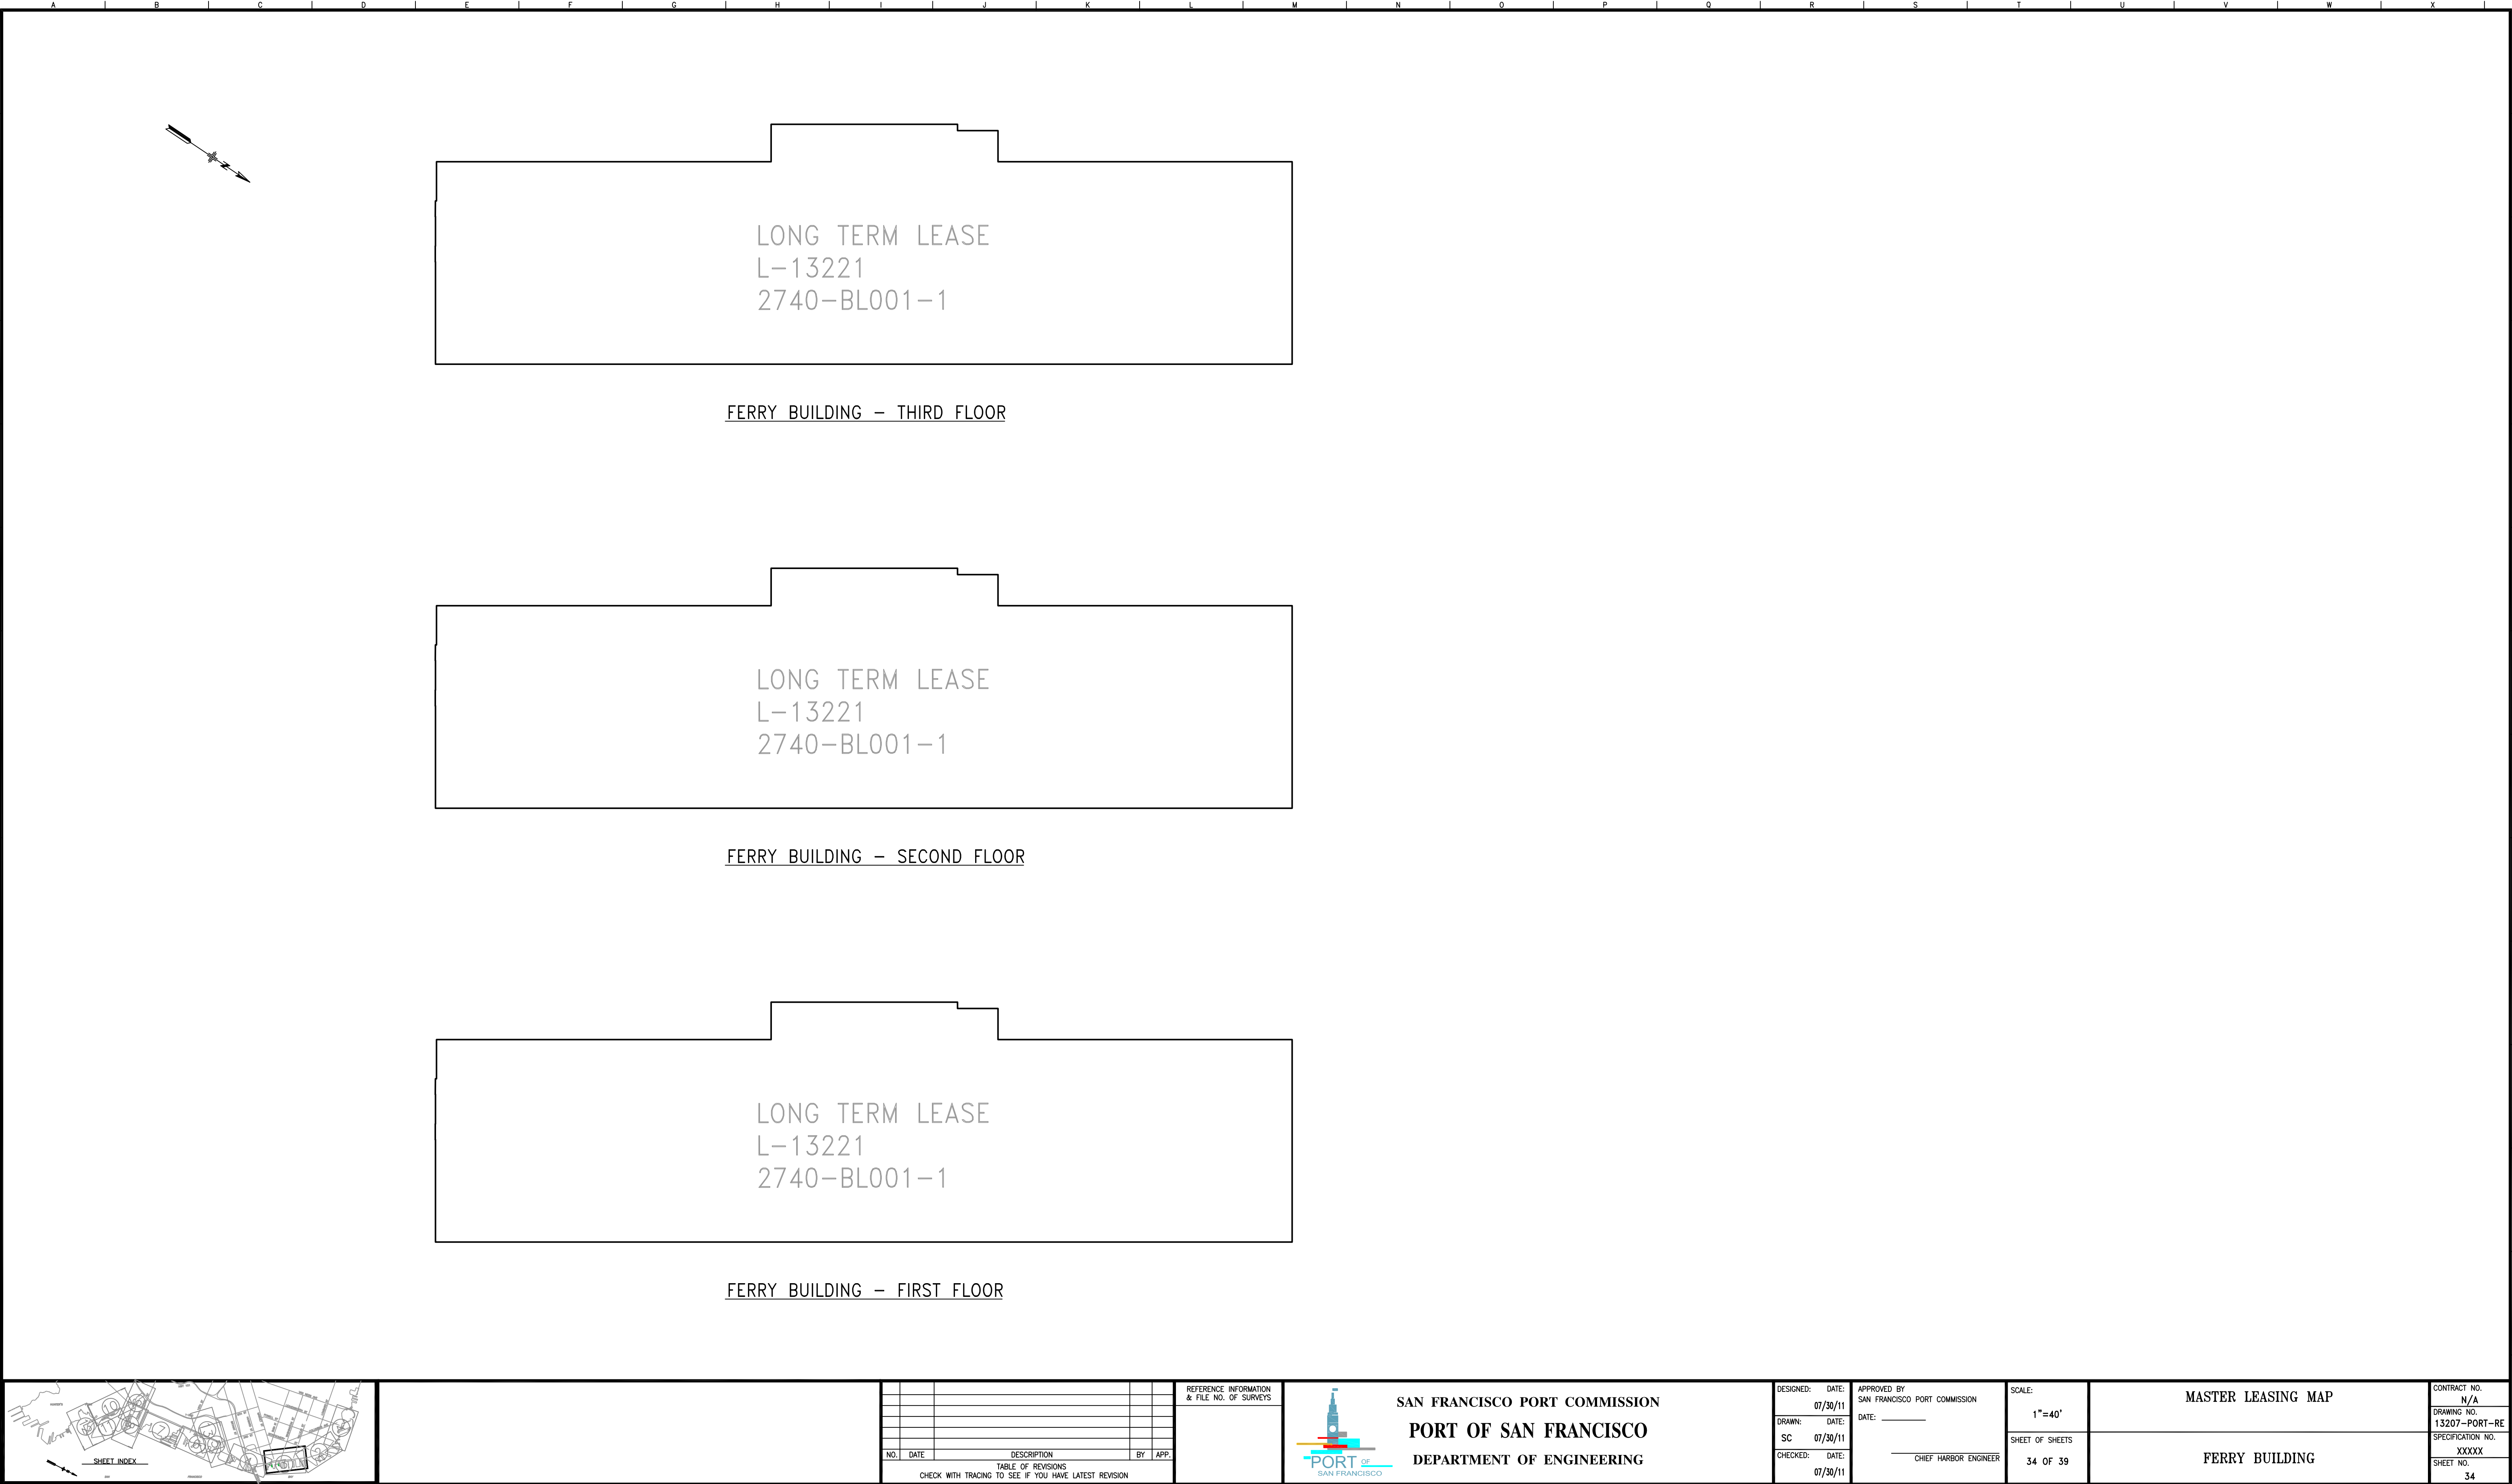

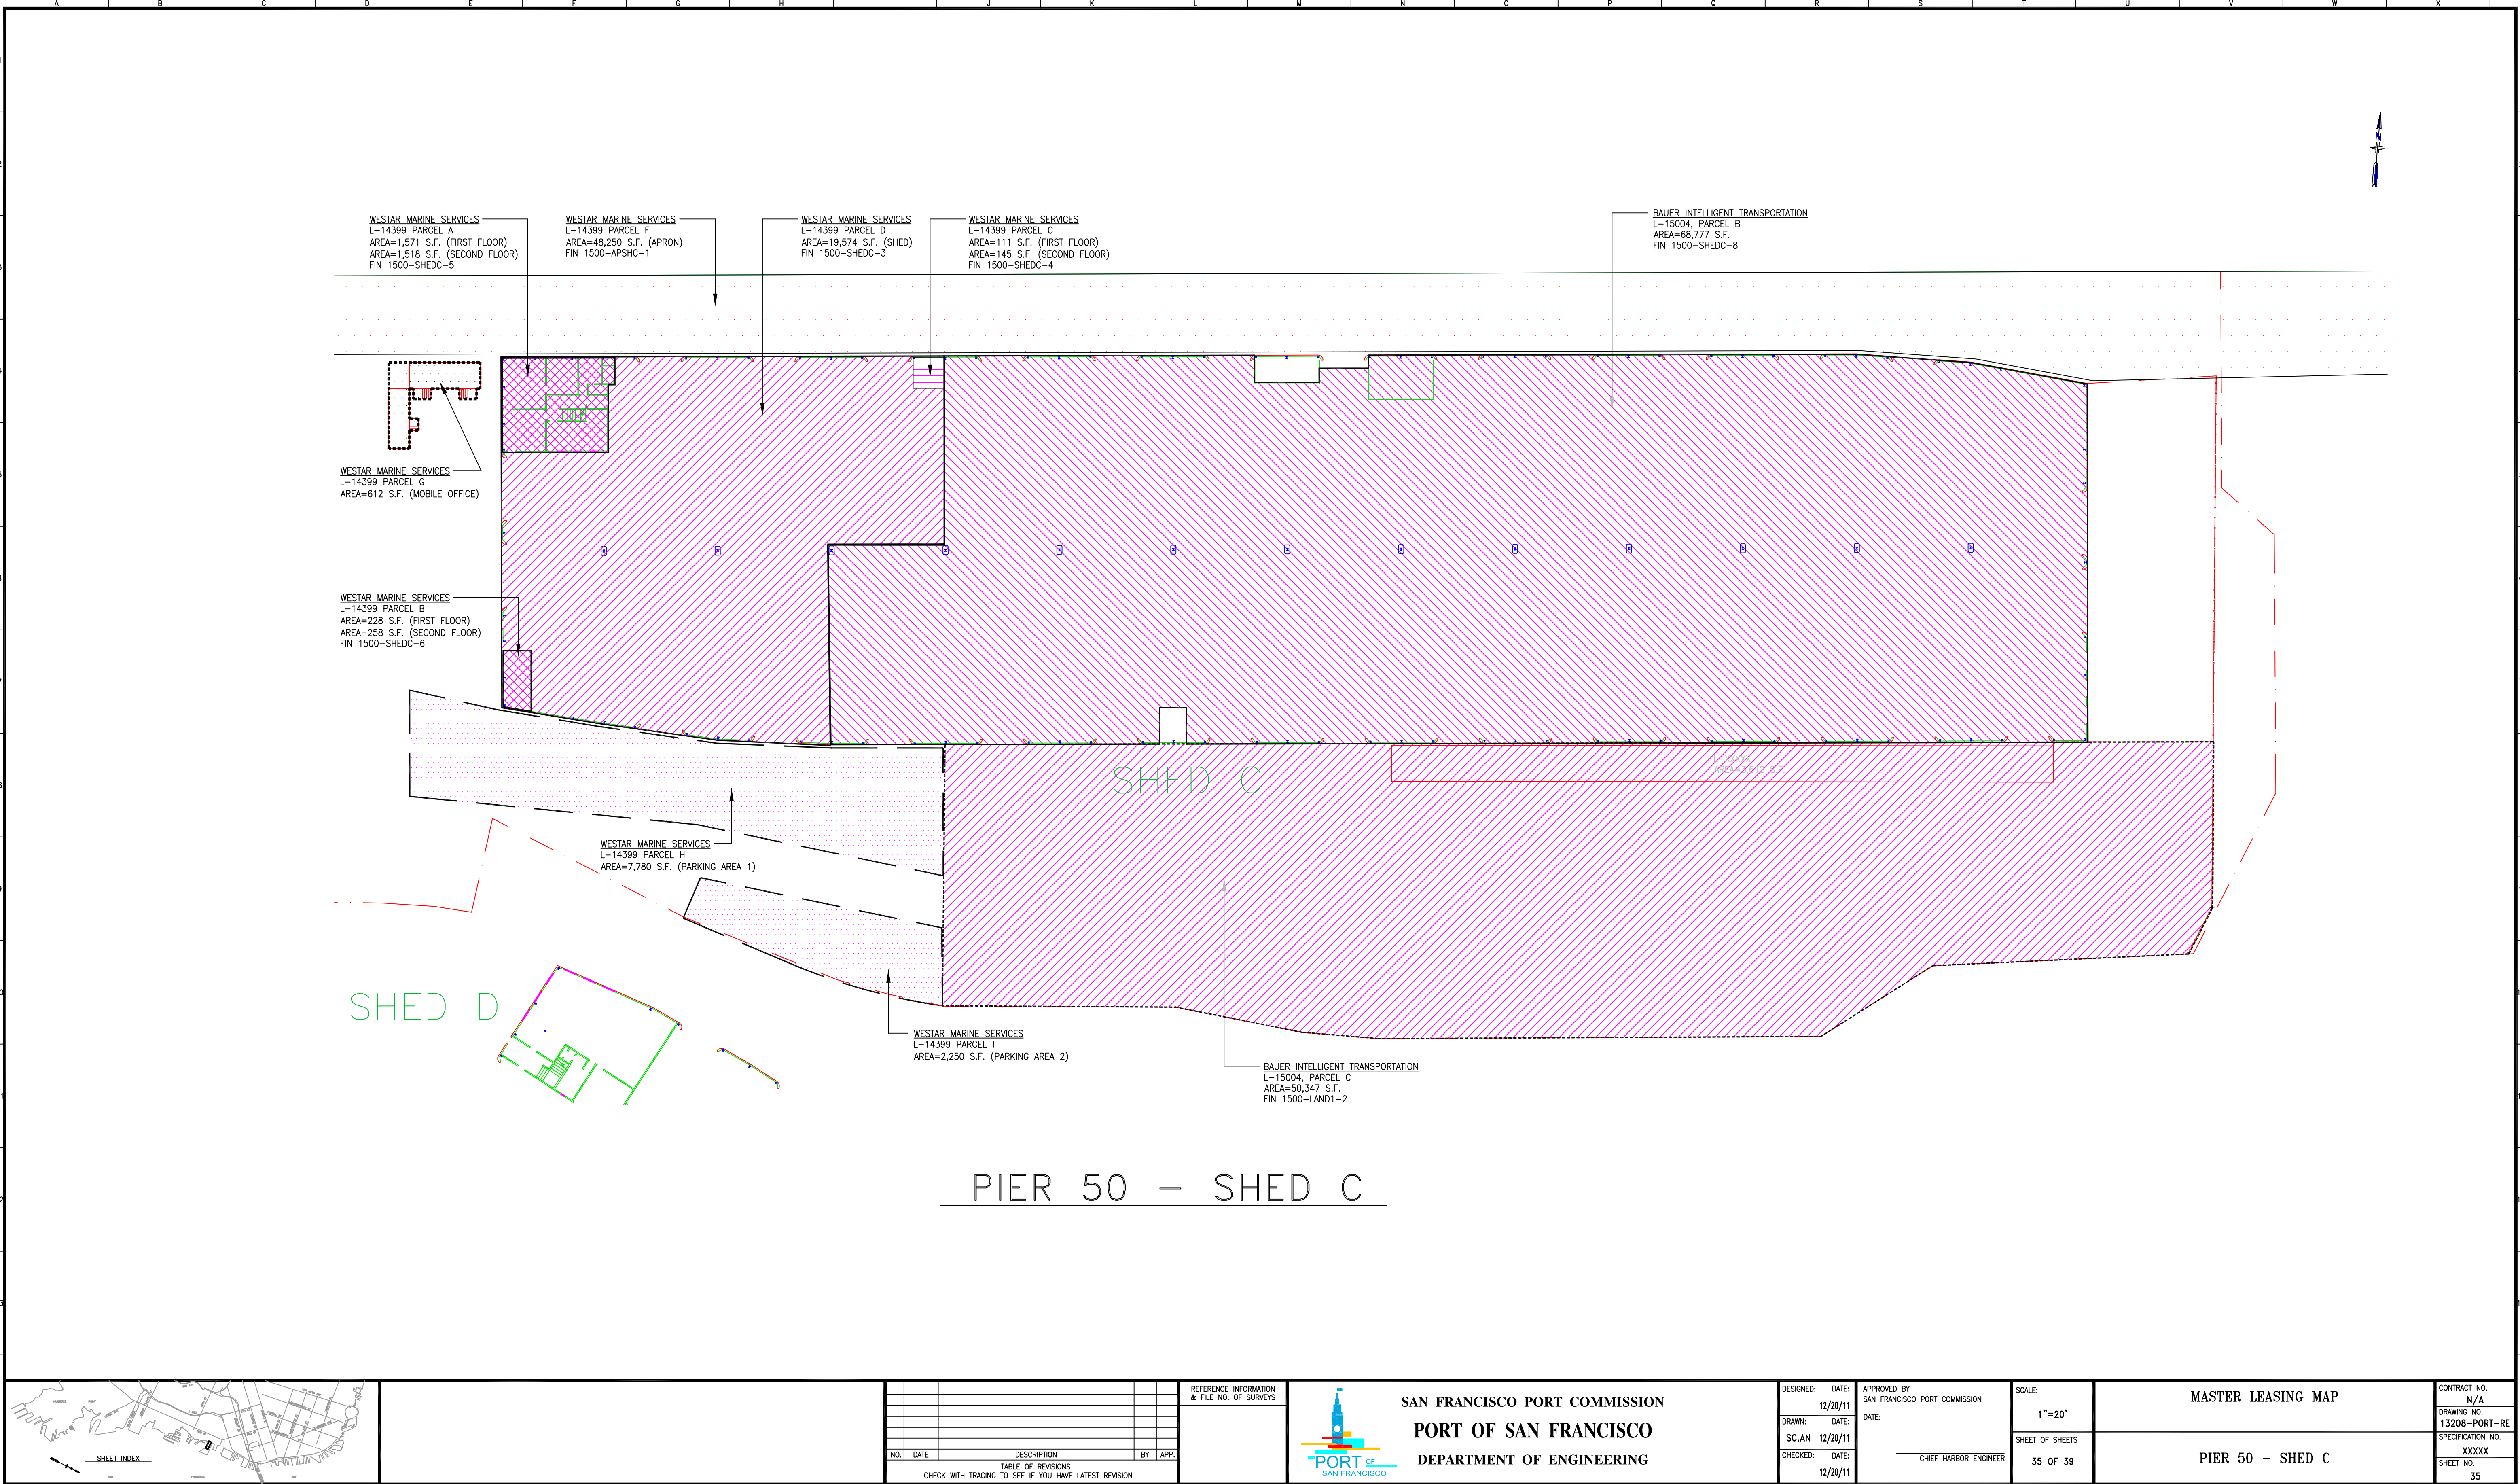

WESTAR MARINE SERVICES
L-14399 PARCEL A
AREA=1,571 S.F. (FIRST FLOOR)
AREA=1,518 S.F. (SECOND FLOOR)
FIN 1500-SHEDC-5

WESTAR MARINE SERVICES
L-14399 PARCEL F
AREA=48,250 S.F. (APRON)
FIN 1500-APSHC-1

WESTAR MARINE SERVICES
L-14399 PARCEL D
AREA=19,574 S.F. (SHED)
FIN 1500-SHEDC-3

WESTAR MARINE SERVICES
L-14399 PARCEL C
AREA=111 S.F. (FIRST FLOOR)
AREA=145 S.F. (SECOND FLOOR)
FIN 1500-SHEDC-4

BAUER INTELLIGENT TRANSPORTATION
L-15004, PARCEL B
AREA=68,777 S.F.
FIN 1500-SHEDC-8

WESTAR MARINE SERVICES
L-14399 PARCEL G
AREA=612 S.F. (MOBILE OFFICE)


WESTAR MARINE SERVICES
L-14399 PARCEL B
AREA=228 S.F. (FIRST FLOOR)
AREA=258 S.F. (SECOND FLOOR)
FIN 1500-SHEDC-6

WESTAR MARINE SERVICES
L-14399 PARCEL H
AREA=7,780 S.F. (PARKING AREA 1)

WESTAR MARINE SERVICES
L-14399 PARCEL I
AREA=2,250 S.F. (PARKING AREA 2)

BAUER INTELLIGENT TRANSPORTATION
L-15004, PARCEL C
AREA=50,347 S.F.
FIN 1500-LAND1-2

PIER 50 – SHED C

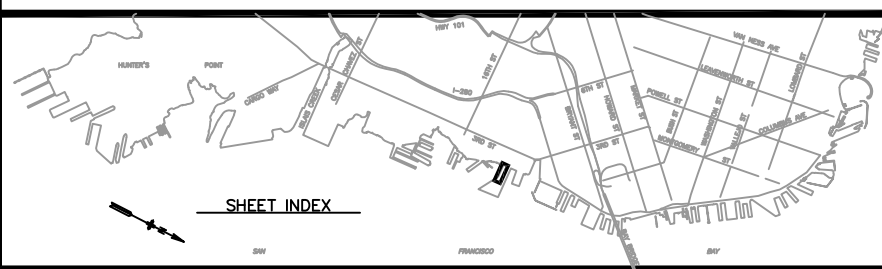

NO.		DATE	DESCRIPTION	BY	APP.
TABLE OF REVISIONS					
CHECK WITH TRACING TO SEE IF YOU HAVE LATEST REVISION					

NO.		DATE	DESCRIPTION	BY	APP.
TABLE OF REVISIONS					
CHECK WITH TRACING TO SEE IF YOU HAVE LATEST REVISION					

REFERENCE INFORMATION		FILE NO. OF SURVEYS



SAN FRANCISCO PORT COMMISSION
PORT OF SAN FRANCISCO
DEPARTMENT OF ENGINEERING



DESIGNED:	DATE:
SC,AN	12/20/11
CHECKED:	DATE:
	12/20/11

APPROVED BY	SAN FRANCISCO PORT COMMISSION
DATE:	
CHIEF HARBOR ENGINEER	



SCALE:	1"=20'
SHEET OF SHEETS	35 OF 39


MASTER LEASING MAP	
PIER 50 – SHED C	

CONTRACT NO.	N/A
DRAWING NO.	13208-PORT-RE
SPECIFICATION NO.	XXXXXX
SHEET NO.	35

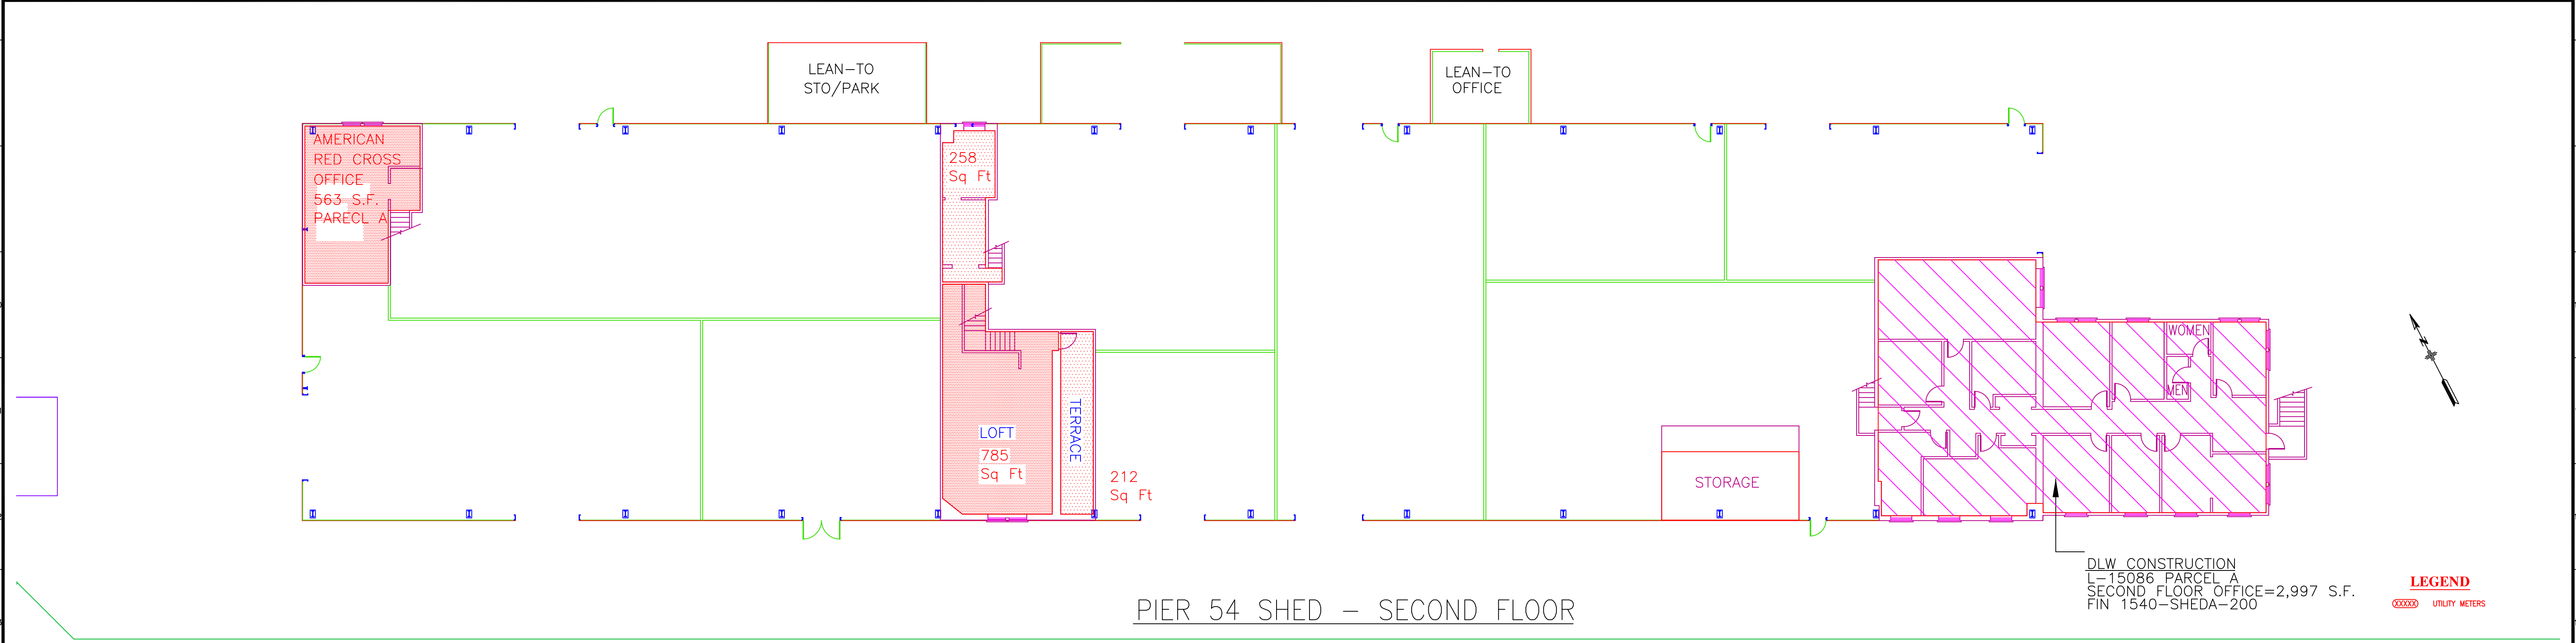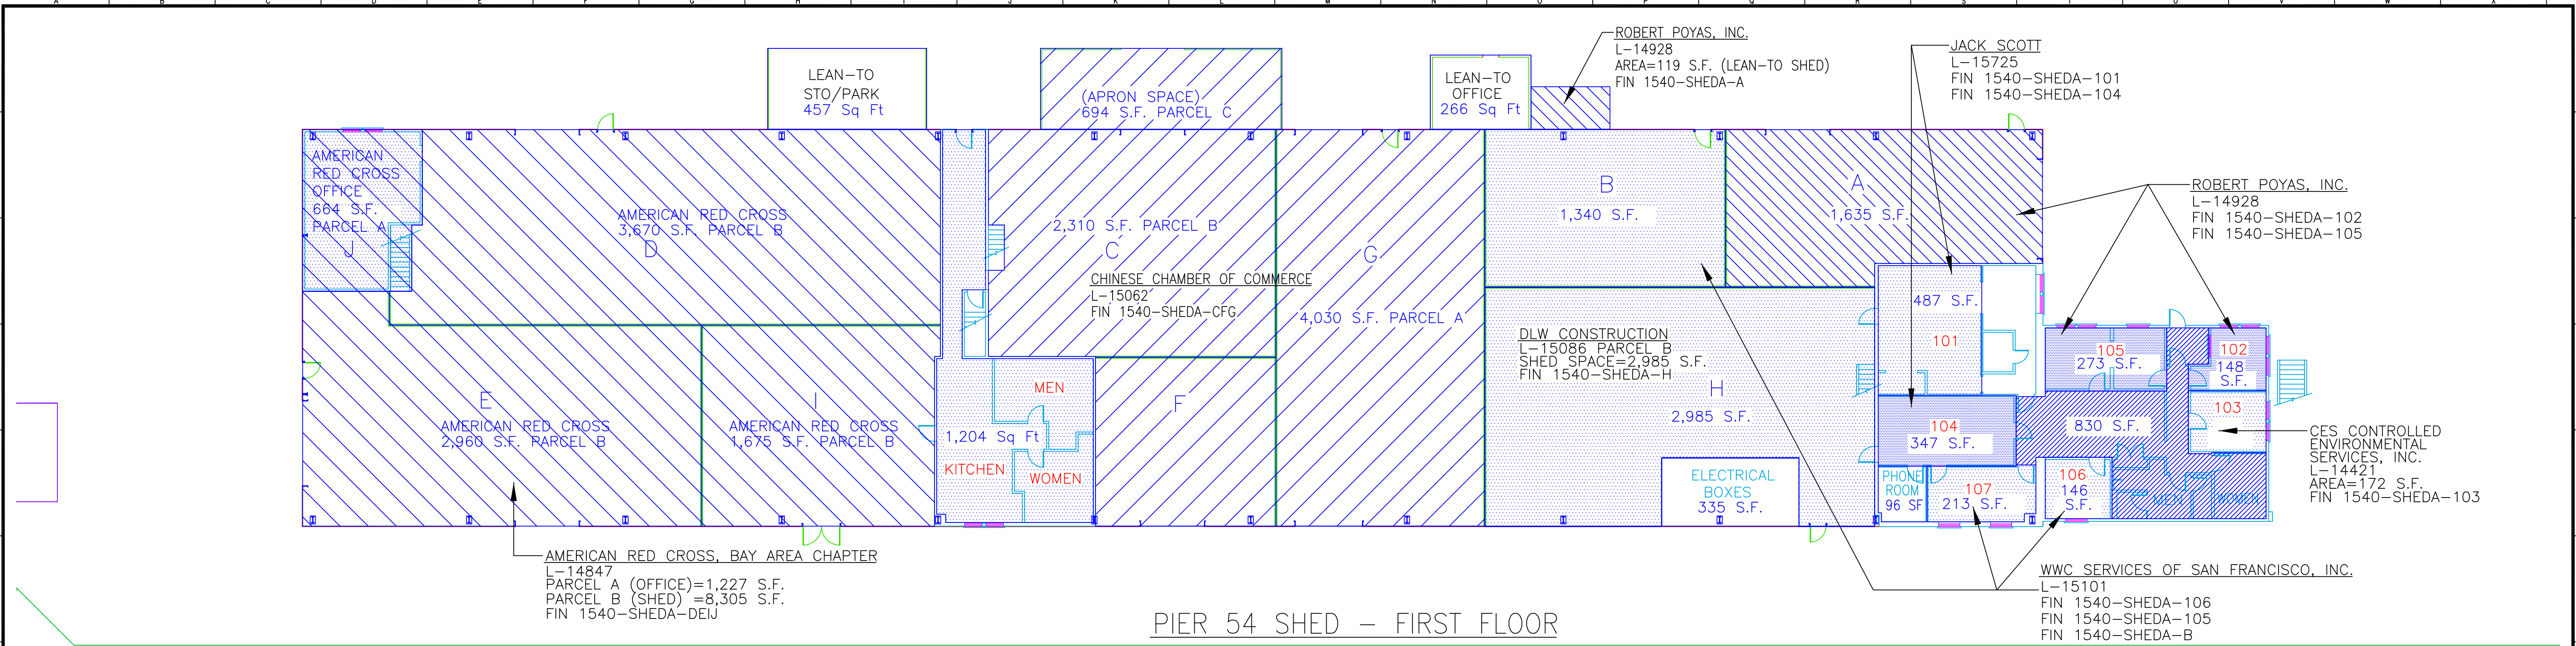

--	--	

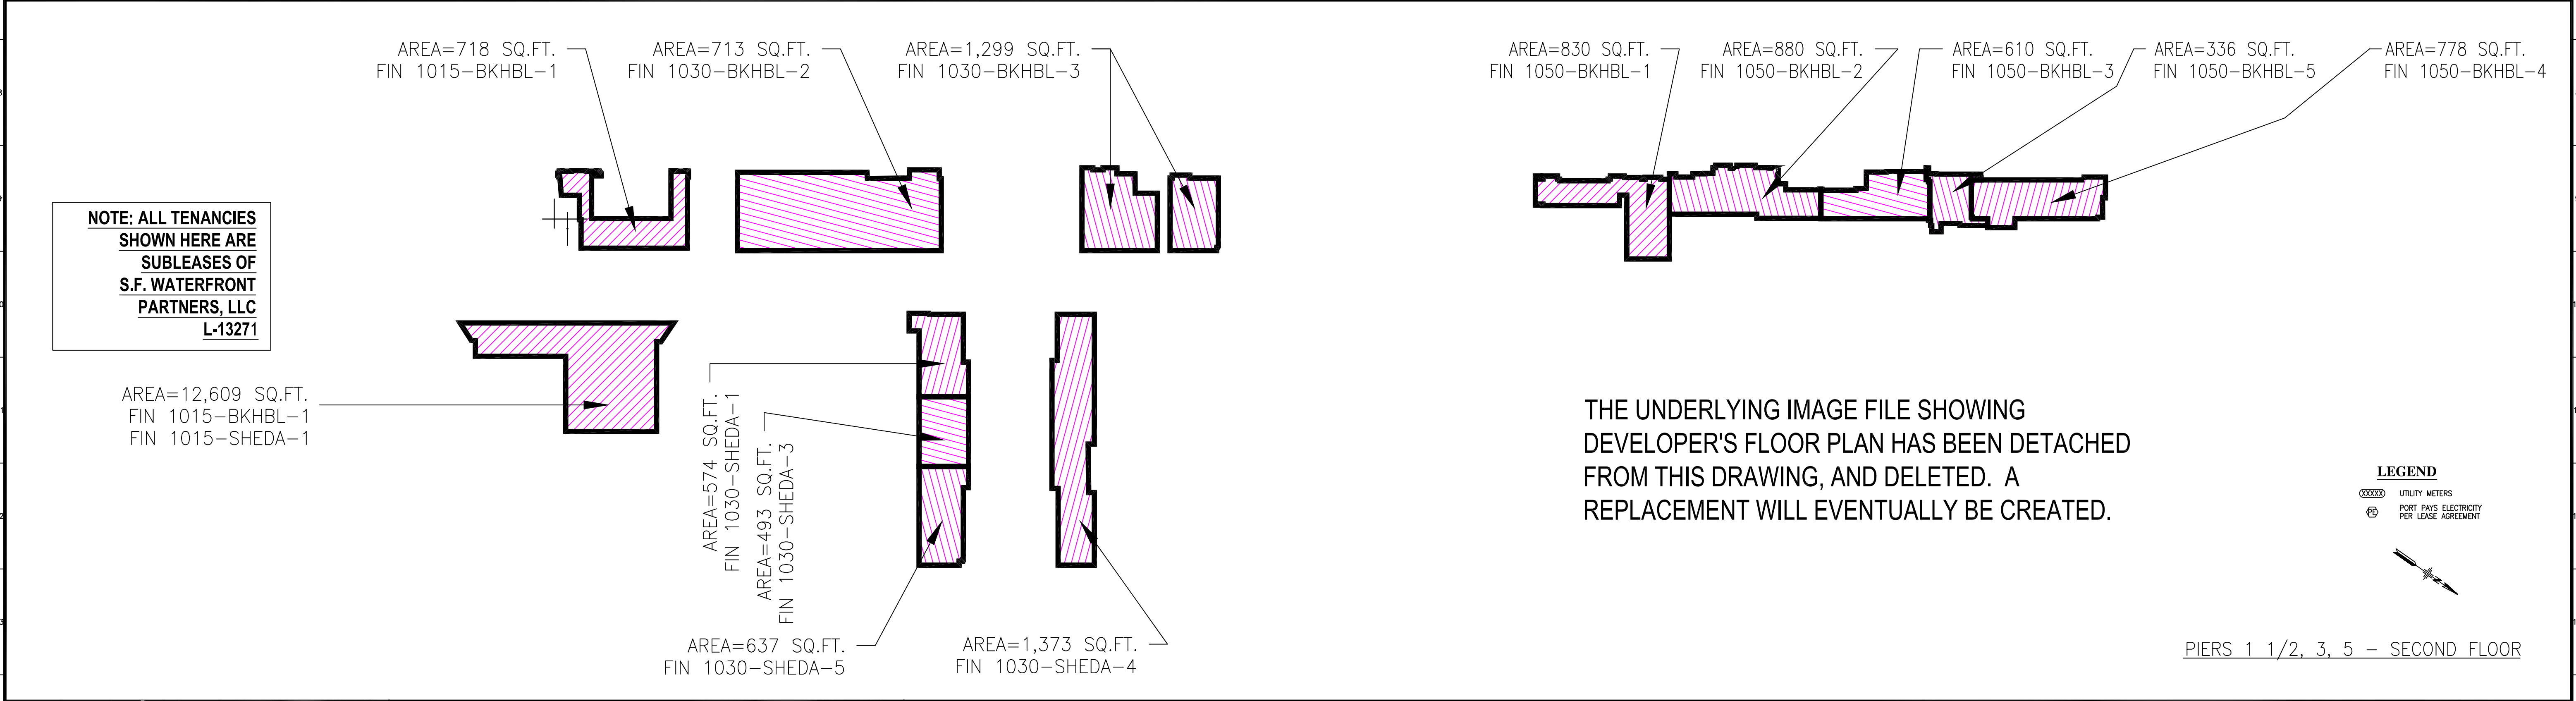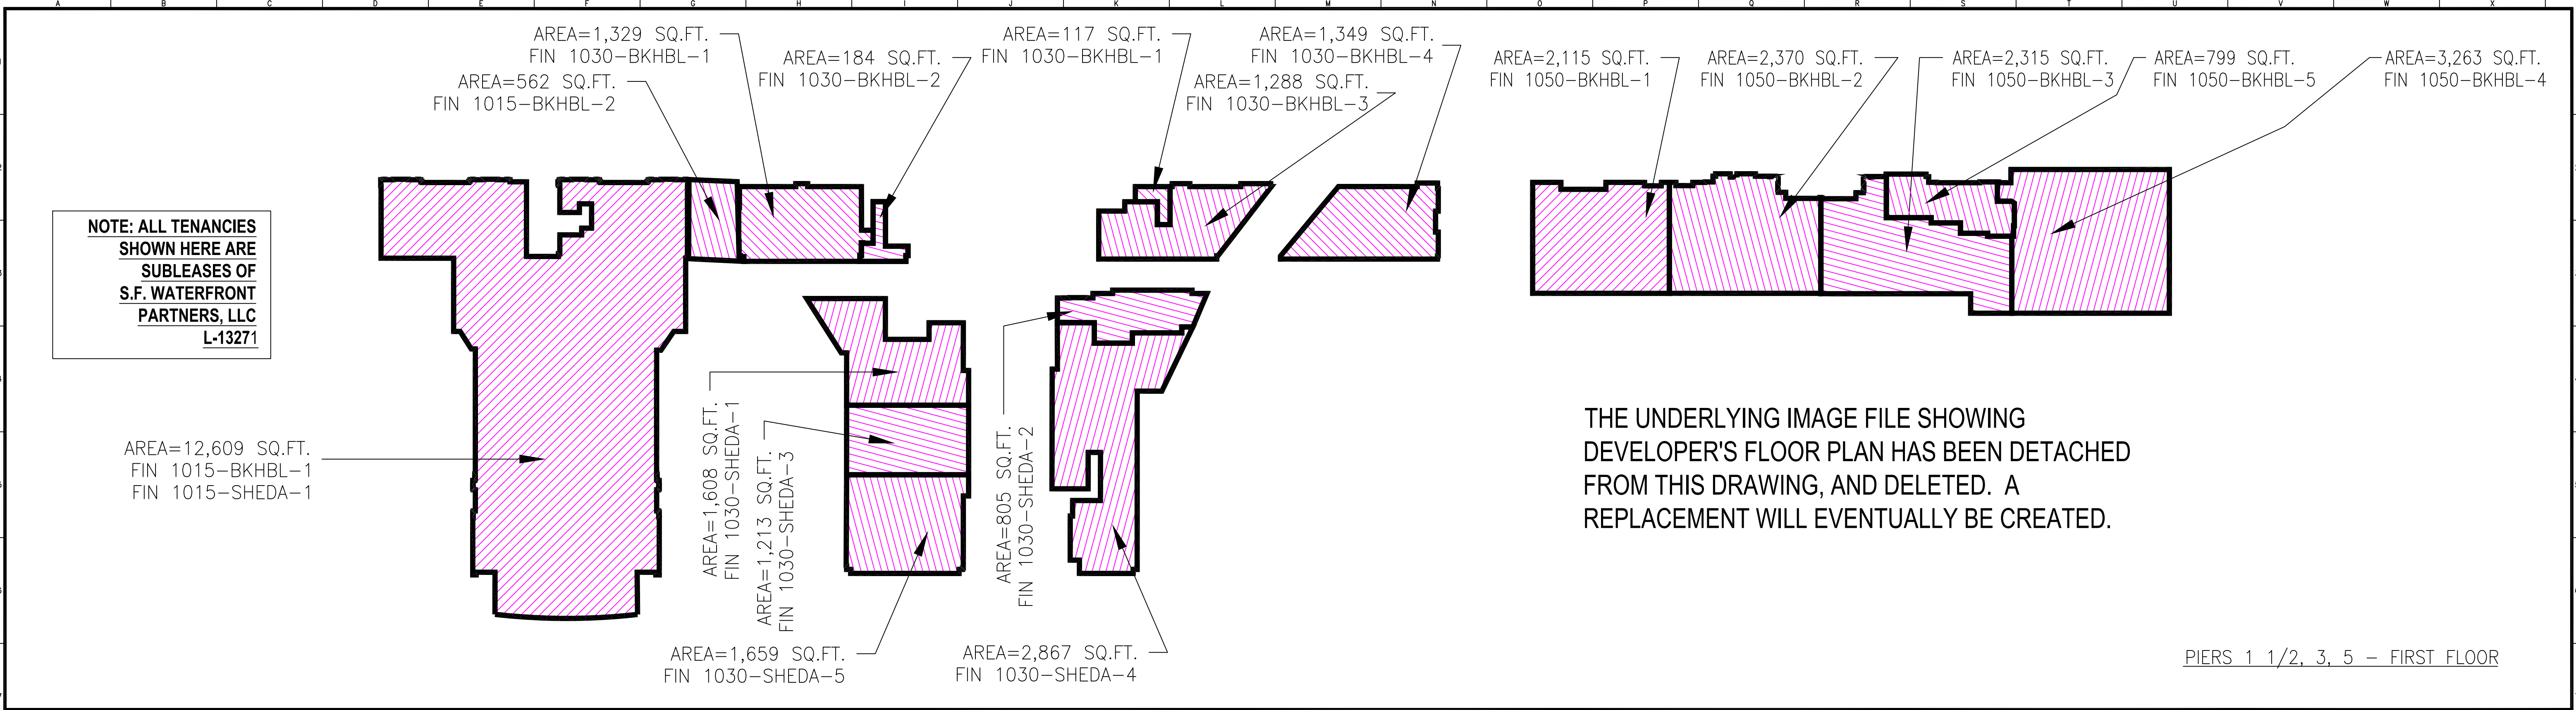

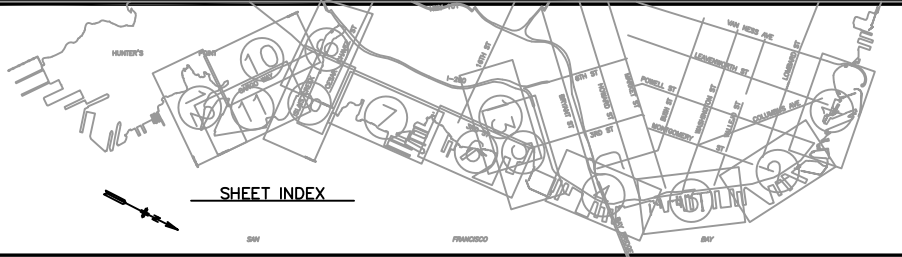

SHEET INDEX

REFERENCE INFORMATION & FILE NO. OF SURVEYS		SAN FRANCISCO PORT COMMISSION PORT OF SAN FRANCISCO DEPARTMENT OF ENGINEERING		DESIGNED: DATE: 07/30/11 DRAWN: DATE: 07/30/11 CHECKED: DATE: 07/30/11	APPROVED BY: SAN FRANCISCO PORT COMMISSION DATE: _____ CHIEF HARBOR ENGINEER	SCALE: 1"=20' SHEET OF SHEETS 37 OF 39	MASTER LEASING MAP PIERS 1 1/2, 3, 5	CONTRACT NO. N/A DRAWING NO. 13210-PORT-RE SPECIFICATION NO. XXXXX SHEET NO. 37	
NO.	DATE	DESCRIPTION	BY	APP.					
TABLE OF REVISIONS									
CHECK WITH TRACING TO SEE IF YOU HAVE LATEST REVISION									



PORT OF SAN FRANCISCO

