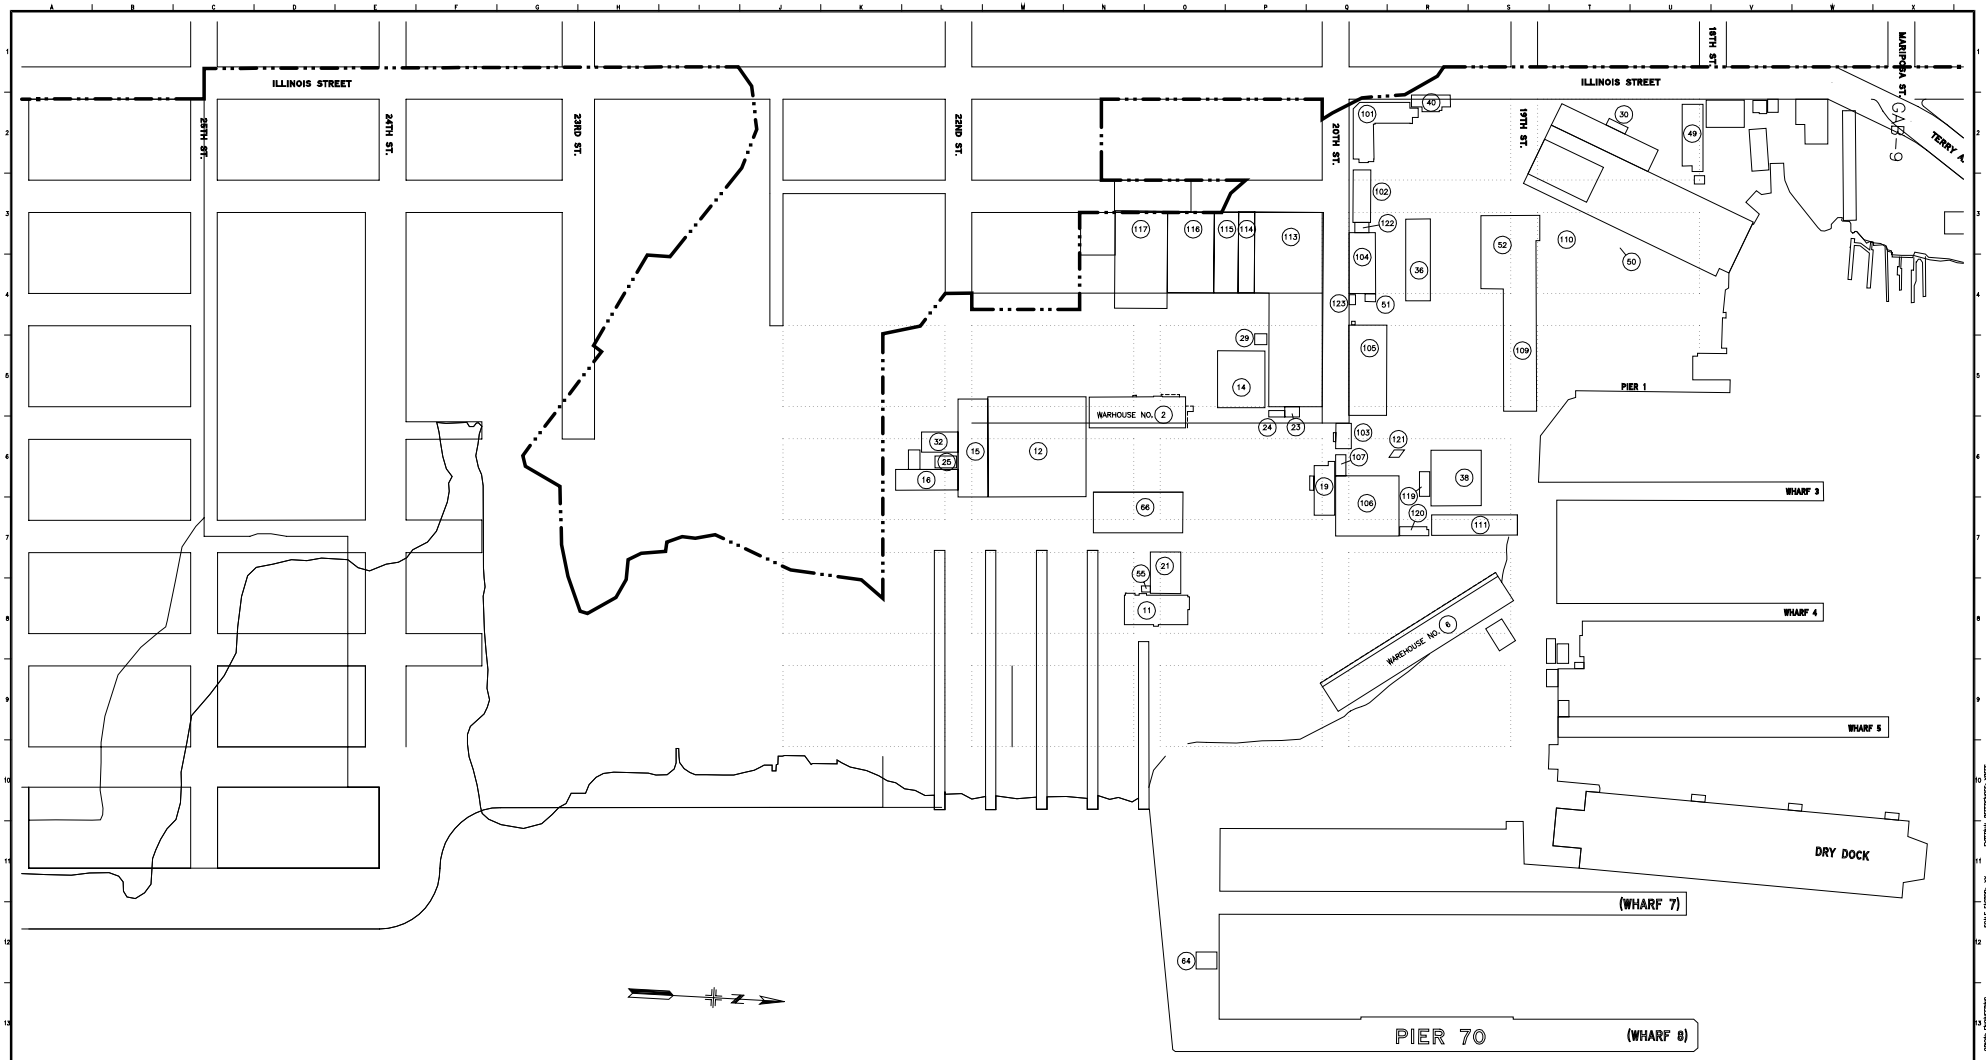

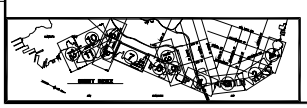

NO.	DATE	DESCRIPTION	BY	APP.

TABLE OF REVISIONS
CHECK WITH TRACING TO SEE IF YOU HAVE LATEST REVISION

REFERENCE INFORMATION & FILE NO. OF SURVEYS

SAN FRANCISCO PORT COMMISSION
PORT OF SAN FRANCISCO
DEPARTMENT OF ENGINEERING

DESIGNED: TB DATE: 08/09/02
DRAWN: AN DATE: 08/09/02
CHECKED: EB DATE: 08/09/02

APPROVED BY SAN FRANCISCO PORT COMMISSION
DATE:
CHIEF HARBOR ENGINEER

SCALE: NOT TO SCALE
SHEET OF SHEETS 07 OF 13

SAN FRANCISCO PORT
SECURITY ASSESSMENT MAP
PORT FACILITIES AND JURISDICTION LINE

CONTRACT NO. N/A
DRAWING NO. #####-###-##
SPECIFICATION NO. XXXXX
REV. NO. XX

VIEW: PLOT1

FILE: VAMM_Index_100.DWG
DATE: 08/09/02

SCALE FACTOR: XX
PLOT SCALE: 1=1

EXTERNAL REFERENCES: XREFS
FONTS USED: FONTS

ORIGIN: ENGINEERING