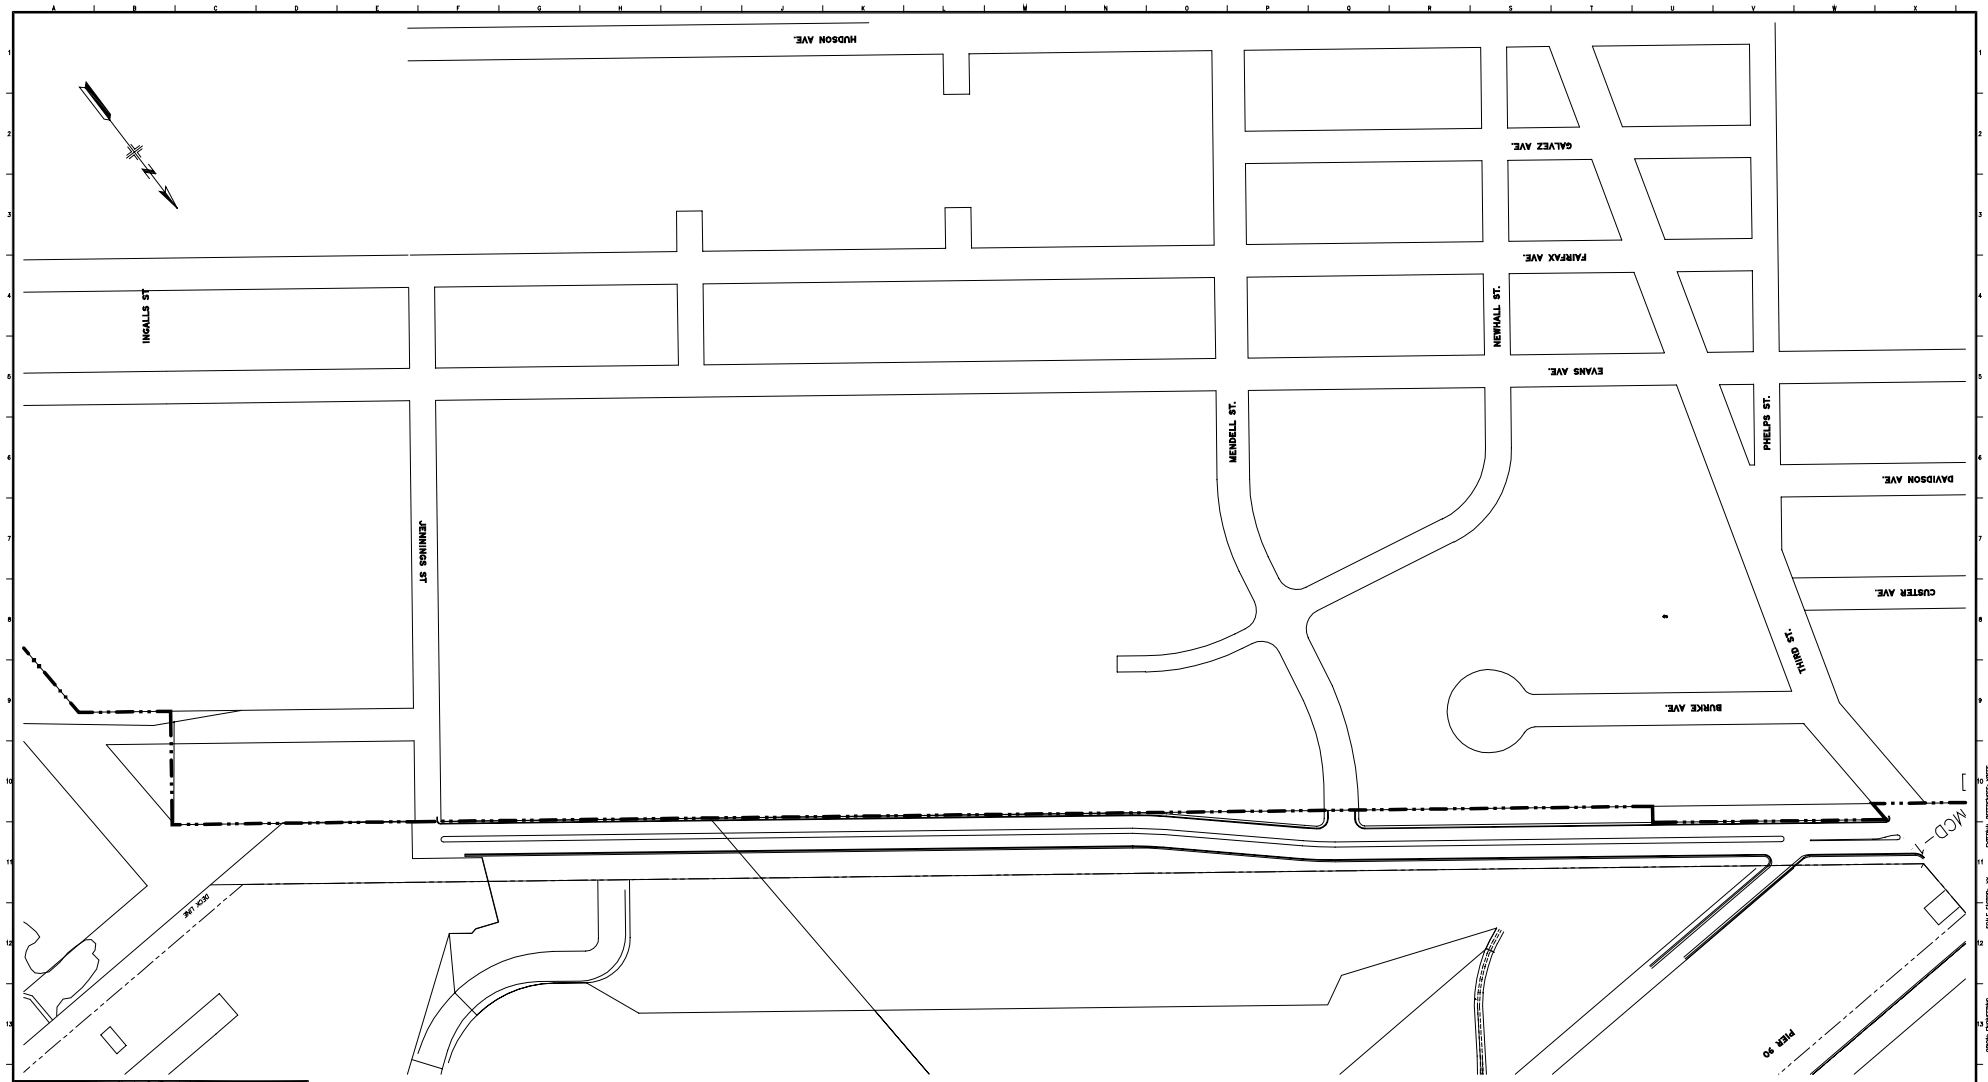

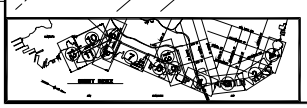

NO.	DATE	DESCRIPTION	BY	APP.

TABLE OF REVISIONS
CHECK WITH TRACING TO SEE IF YOU HAVE LATEST REVISION

REFERENCE INFORMATION & FILE NO. OF SURVEYS

SAN FRANCISCO PORT COMMISSION
PORT OF SAN FRANCISCO
DEPARTMENT OF ENGINEERING

DESIGNED: TB	DATE: 08/09/02
DRAWN: AN	DATE: 08/09/02
CHECKED: EB	DATE: 08/09/02

APPROVED BY
SAN FRANCISCO PORT COMMISSION
DATE: _____
CHIEF HARBOR ENGINEER

SCALE: NOT TO SCALE
SHEET OF SHEETS: 10 OF 15

SAN FRANCISCO PORT
SECURITY ASSESSMENT MAP

PORT FACILITIES AND
JURISDICTION LINE

CONTRACT NO. N/A
DRAWING NO. #####-###-##
SPECIFICATION NO. XXXXX
REV. NO. XX

VIEW: PLOT1

FILE NAME: hdw-1.DWG
DATE: 08/09/02

ORIGIN: ENGINEERING
SCALE FACTOR: XX
PLOT SCALE: 1=1
EXTERNAL REFERENCES: DREFS
FONTS USED: FONTS