AF DM-14	F-012

STRUCTURAL DETAILS -
AFT END SECTION

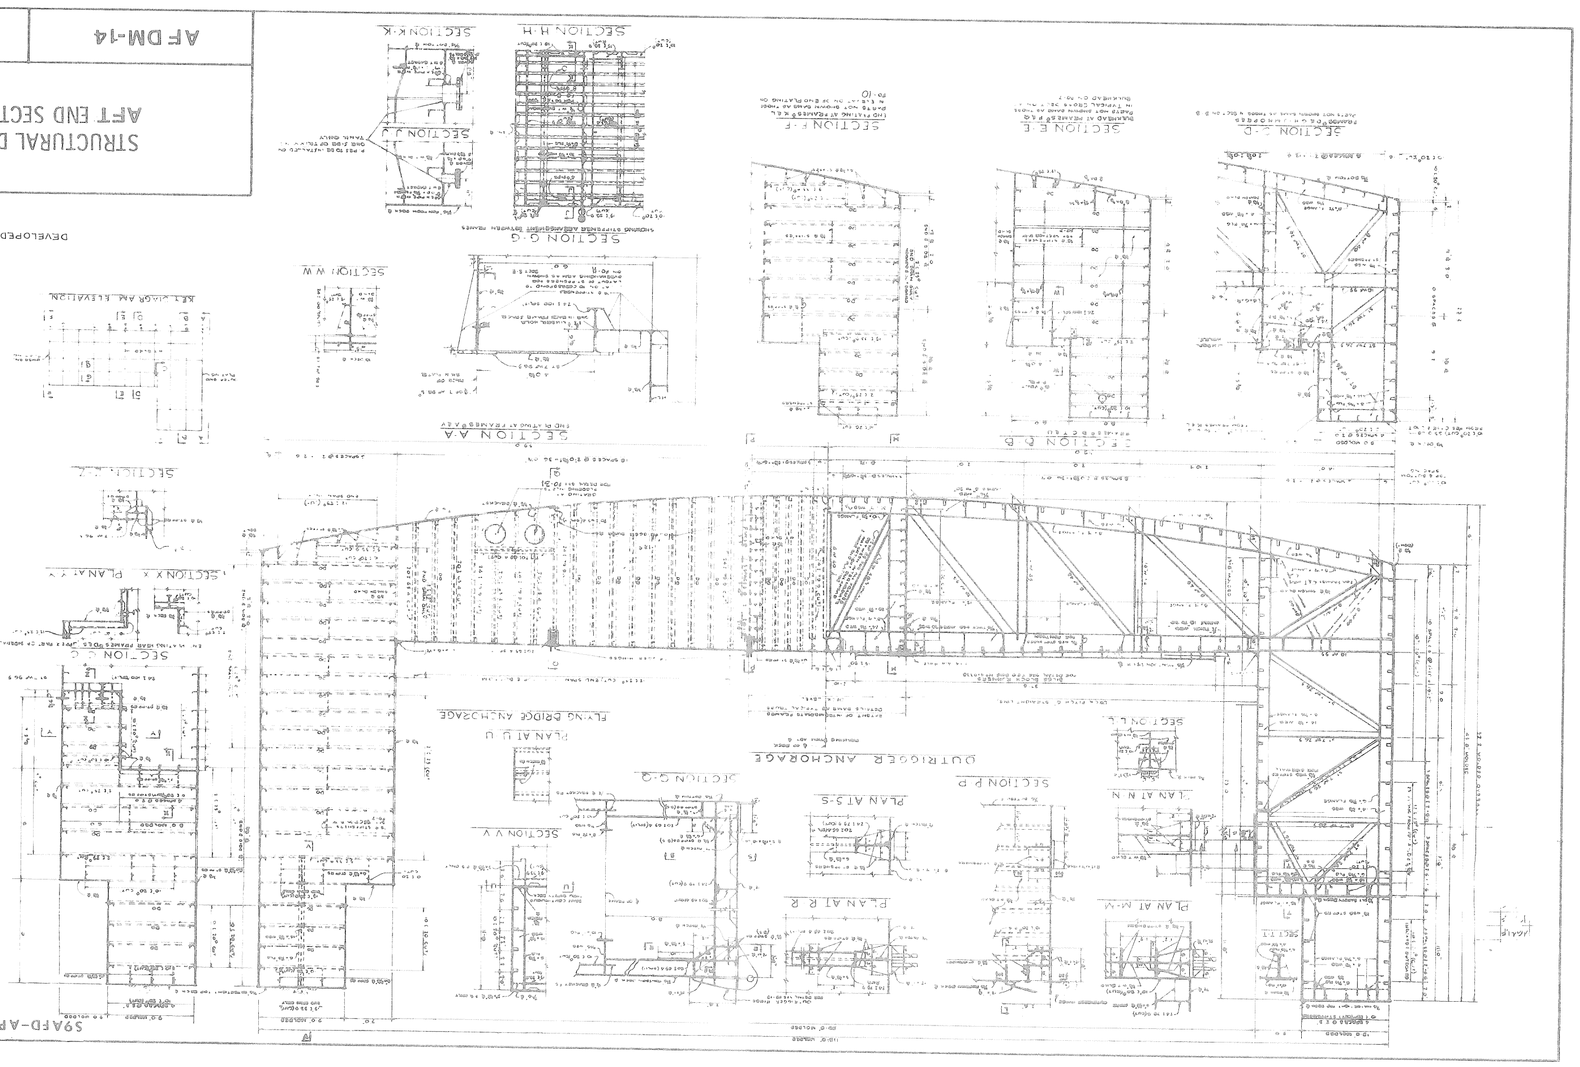

DEVELOPED FROM V & D DWG 410770

S9AFD-AP-GIB-010/AFDM-14