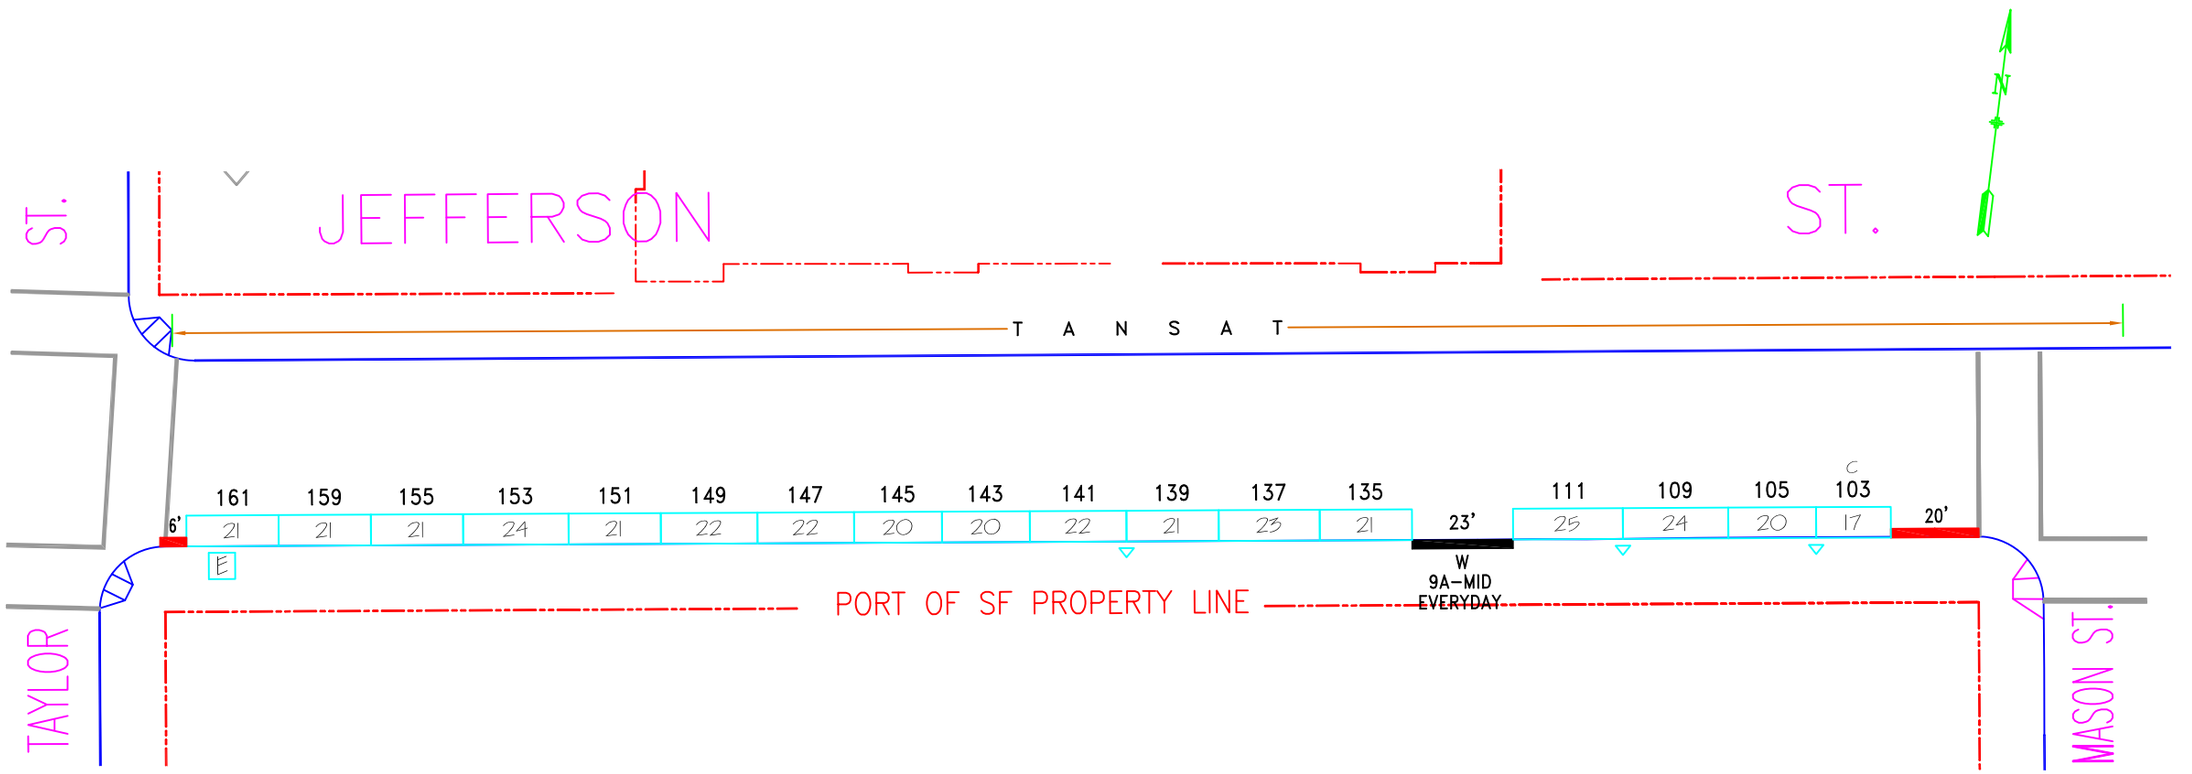

LEGEND:
▽ – TWIN MOUNT

NO.	REVISION DESCRIPTION	BY	DATE	DIR/RES
*	Per field: Port parking meters	JB	5/21/13	
1	Est. 2-Way,Reloc.#137-161&add#135	JB	5/22/13	

PORT OF SAN FRANCISCO
CITY AND COUNTY OF SAN FRANCISCO
PARKING METER SPACES

	TOW-AWAY		METER CT.		GENERAL				LOADING			METERED SPACES						
SIDE	AM	PM	SS	MS	GMP	MC	TIMES	DAYS	ML	MTL	6-W	15 MIN	30 MIN	1 HR	2 HR	10 HR	4 HR	TOTAL
ODD			17		17		7A-11P	M-SU									17	17
EVEN																		

JEFFERSON ST.(JEF, 847)
(100) BLOCK
Meters #847-01XXY
MASON ST. TO TAYLOR ST.

SCALE: **1"=40'** DATE: **5/22/13** BY: **JB**

AREA
SF
Port