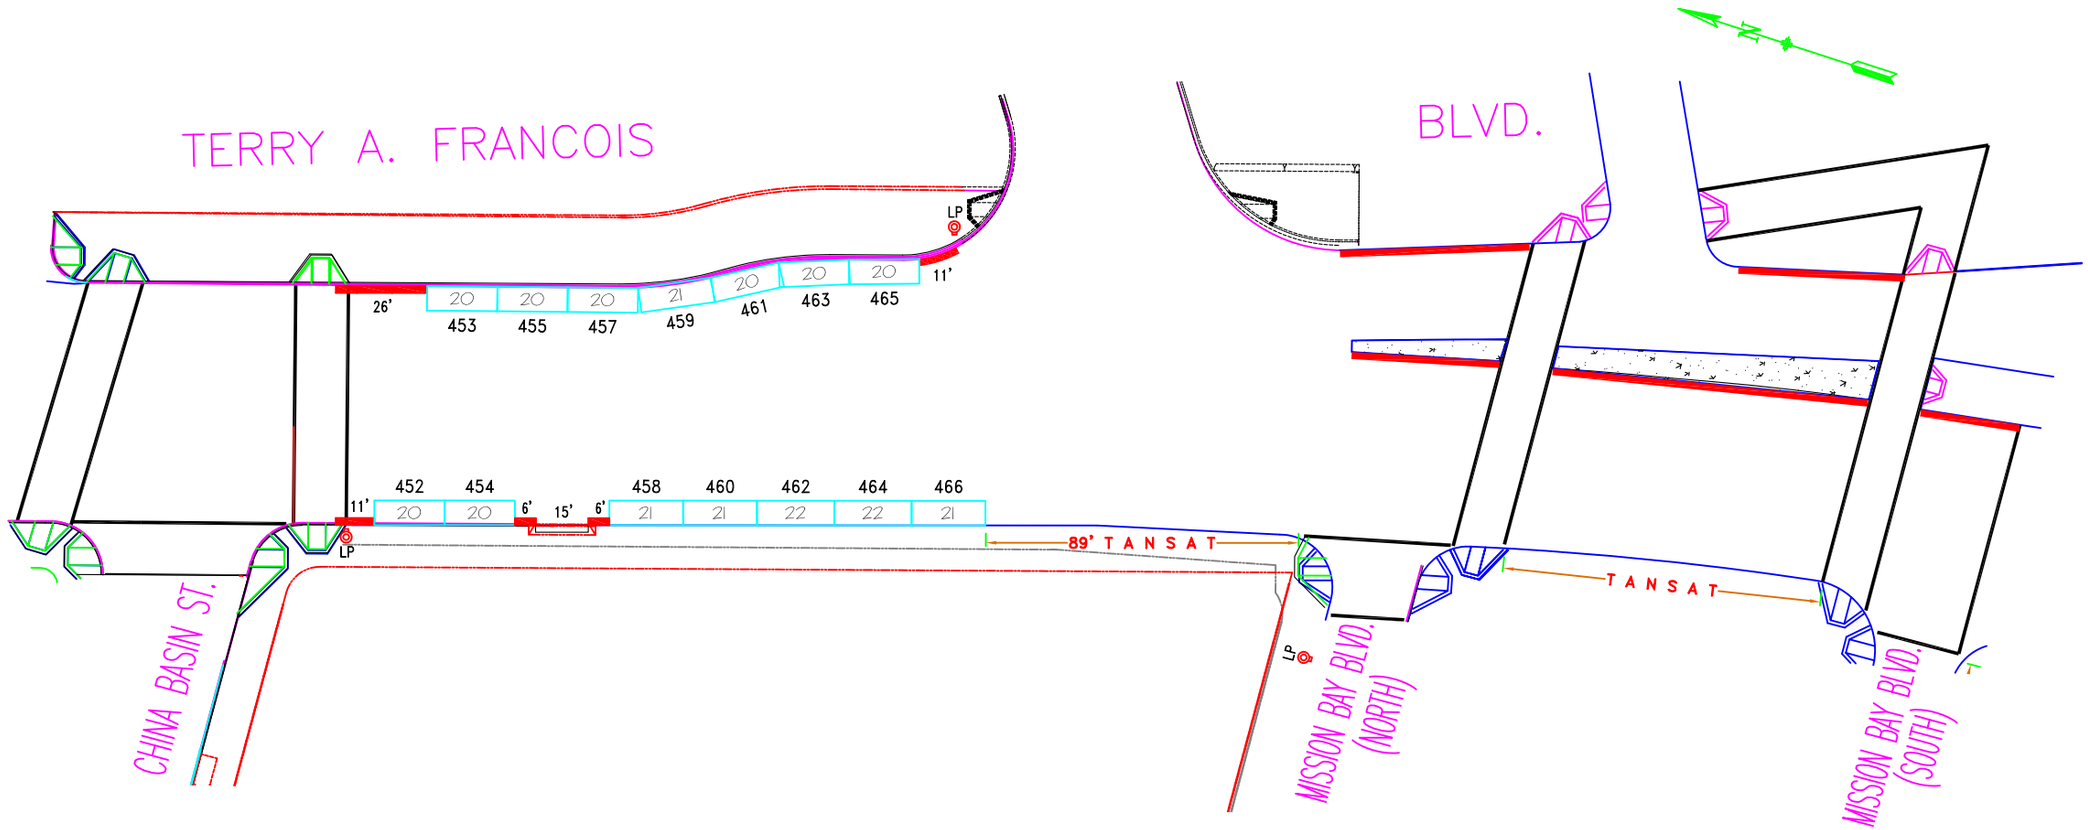


| NO. | REVISION DESCRIPTION | BY | DATE | DIR/RES |
|---|---|---|---|---|
| | Establish parking meters – B/S | JB | 2/3/12 | |
| | | | | |

**PORT OF SAN FRANCISCO**
**CITY AND COUNTY OF SAN FRANCISCO**
PARKING METER SPACES

| | TOW-AWAY | | METER CT. | | GENERAL | | | | LOADING | | | METERED SPACES | | | | | | |
|---|---|---|---|---|---|---|---|---|---|---|---|---|---|---|---|---|---|---|
| SIDE | AM | PM | SS | MS | GMP | MC | TIMES | DAYS | ML | MTL | 6-W | 15 MIN | 30 MIN | 1 HR | 2 HR | 10 HR | NTL | TOTAL |
| ODD | | | 7 | | 7 | | 9A-11P | M-SU | | | | | | | | | 7 | 7 |
| EVEN | | | 7 | | 7 | | 9A-11P | M-SU | | | | | | | | | 7 | 7 |

**TERRY FRANCOIS BLVD.(TRF,869)**
**(450-475) BLOCK**
Meters #869-0400Y
**CHINA BASIN ST. TO MISSION BAY BLVD.(SOUTH)**

SCALE: 1"=50' DATE: 12/27/11 BY: JB

AREA SF Port